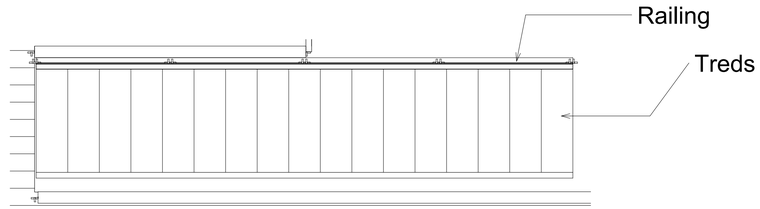

1 Stairs-Plan
1/2" = 1'-0"

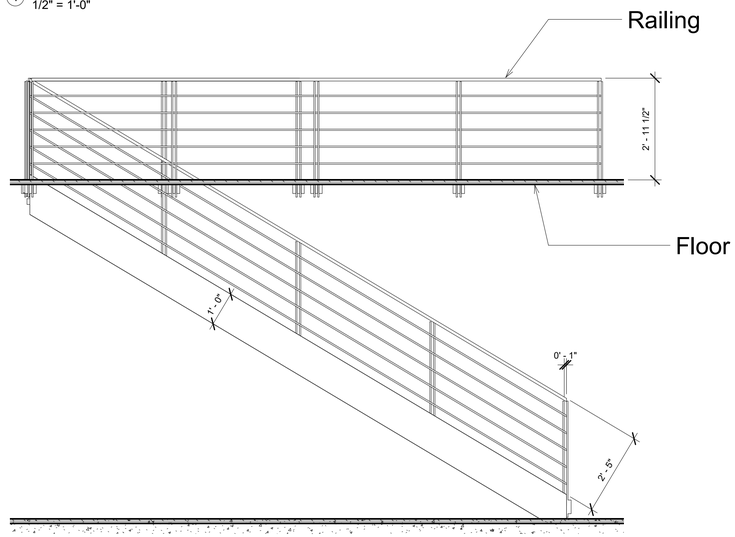

3 Stairs_South
1/2" = 1'-0"

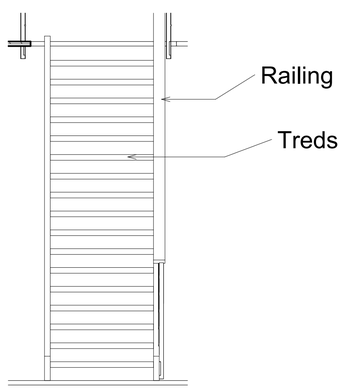

2 Stairs_West
1/2" = 1'-0"

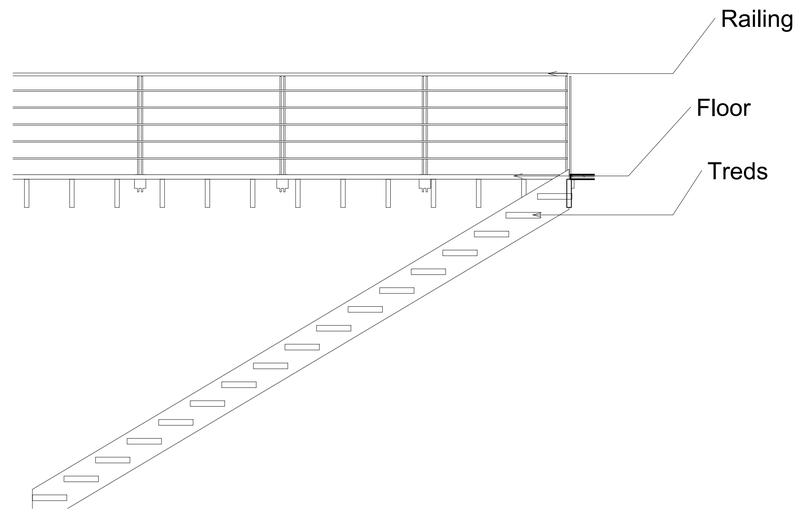

4 Section - Stairs
1/2" = 1'-0"

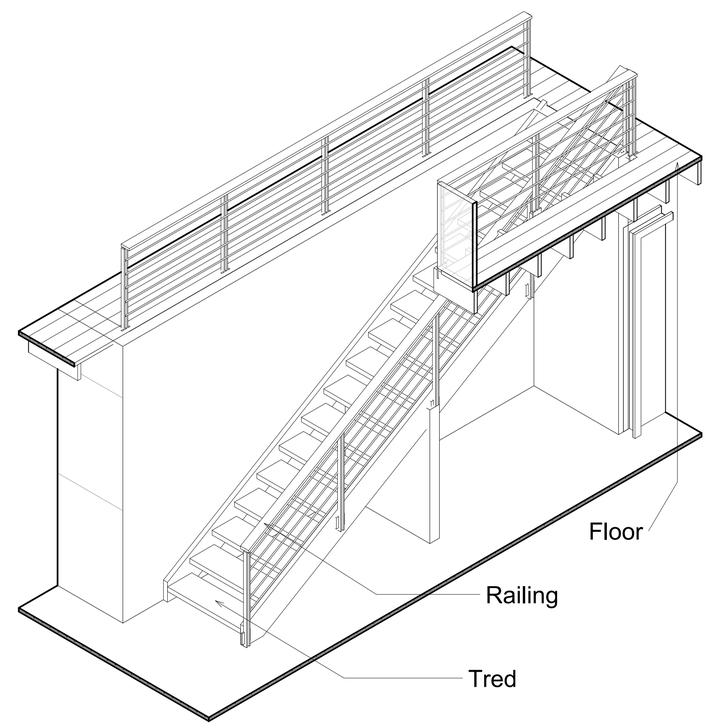

5 Stair iso

Ahasan Haque

Consultant
Address
Address
Phone
Fax
e-mail

Consultant
Address
Address
Phone
Fax
e-mail

Consultant
Address
Address
Phone
Fax
e-mail

Consultant
Address
Address
Phone
Fax
e-mail

Consultant
Address
Address
Phone
Fax
e-mail

No.	Description	Date

Prof. King

BTECH 3

Scavenger Hunt

Project number	Project Number
Date	Issue Date
Drawn by	Author
Checked by	Checker

A101

Scale	1/2" = 1'-0"

10/8/2017 11:31:35 PM

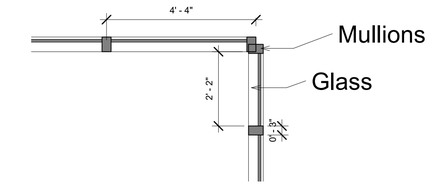

1 Facade Plan
1/2" = 1'-0"

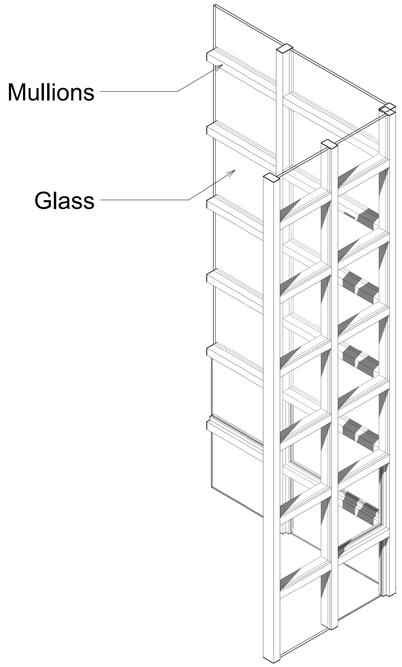

2 Facade_Iso

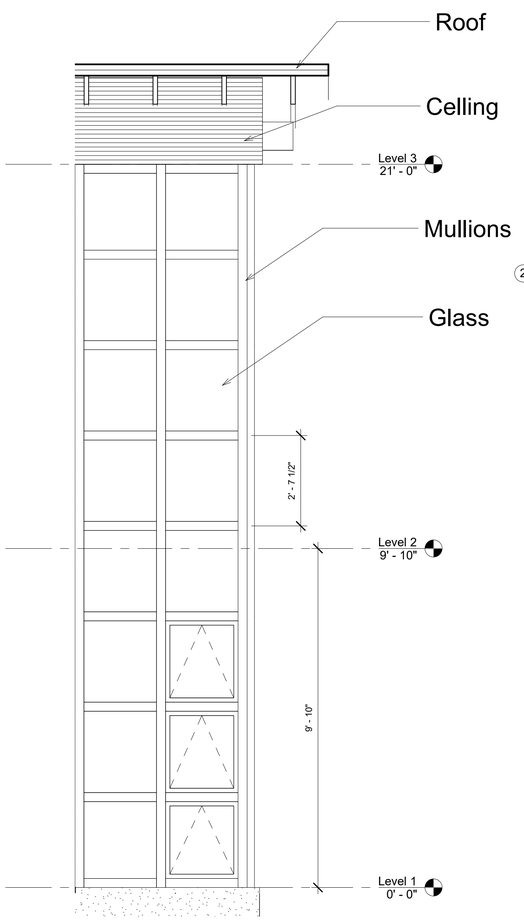

3 Facadae_North
1/2" = 1'-0"

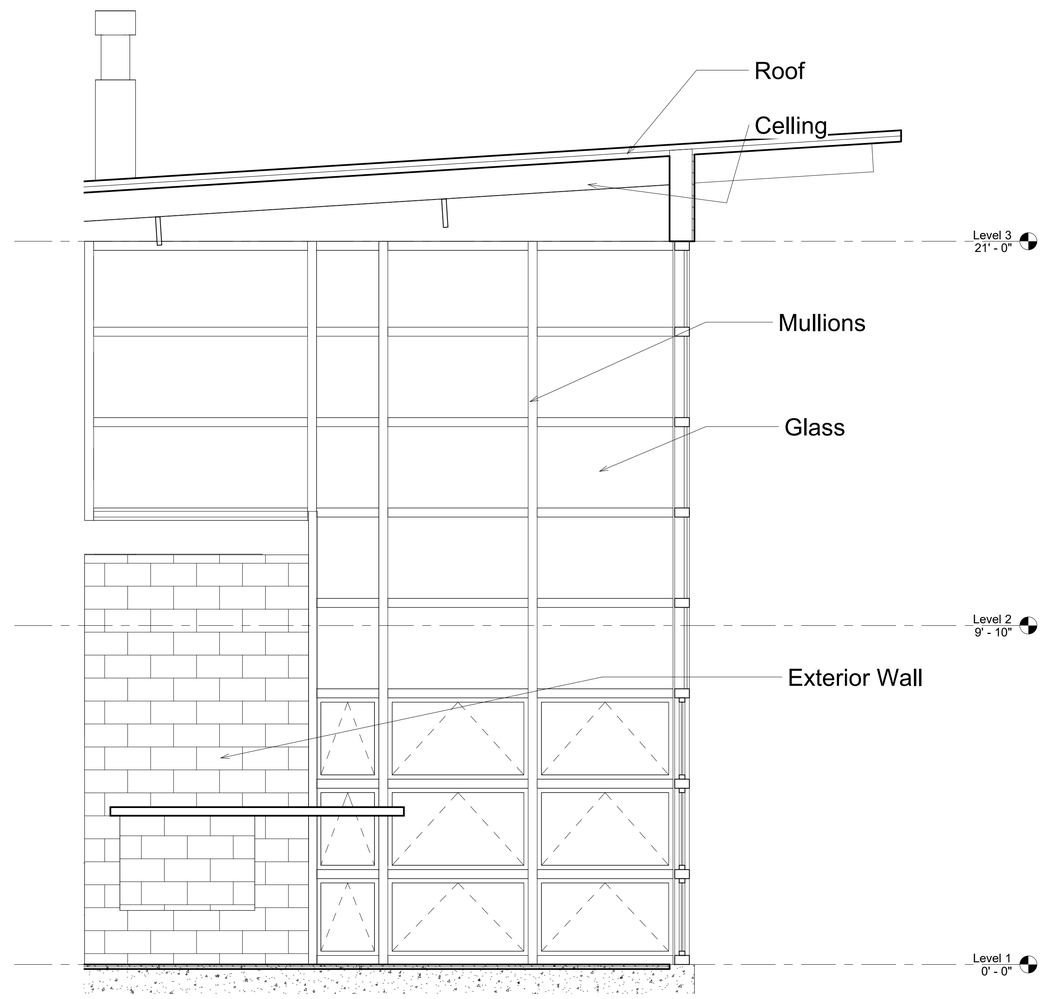

4 Facdae_West
1/2" = 1'-0"

Ahasan Haque

Consultant
Address
Address
Phone
Fax
e-mail

Consultant
Address
Address
Phone
Fax
e-mail

Consultant
Address
Address
Phone
Fax
e-mail

Consultant
Address
Address
Phone
Fax
e-mail

Consultant
Address
Address
Phone
Fax
e-mail

No.	Description	Date

Prof. King

BTECH 3

Scavenger Hunt

Project number	Project Number
Date	Issue Date
Drawn by	Author
Checked by	Checker

C101

Scale	1/2" = 1'-0"

10/8/2017 11:32:21 PM

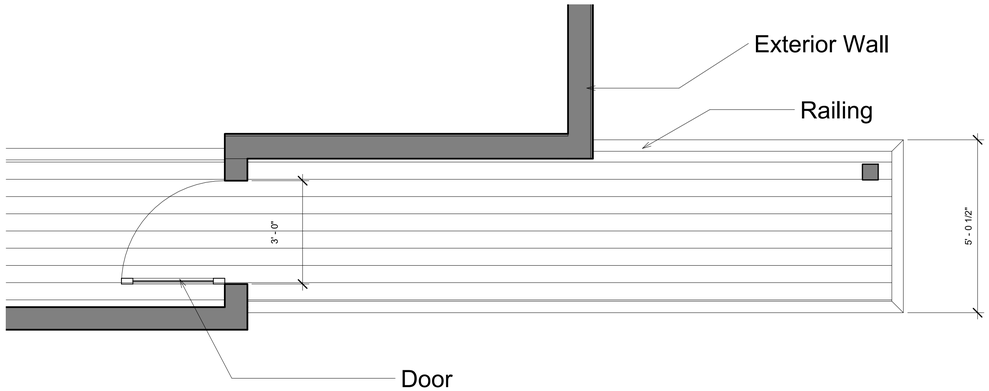

1 Terrace-Plan
1/2" = 1'-0"

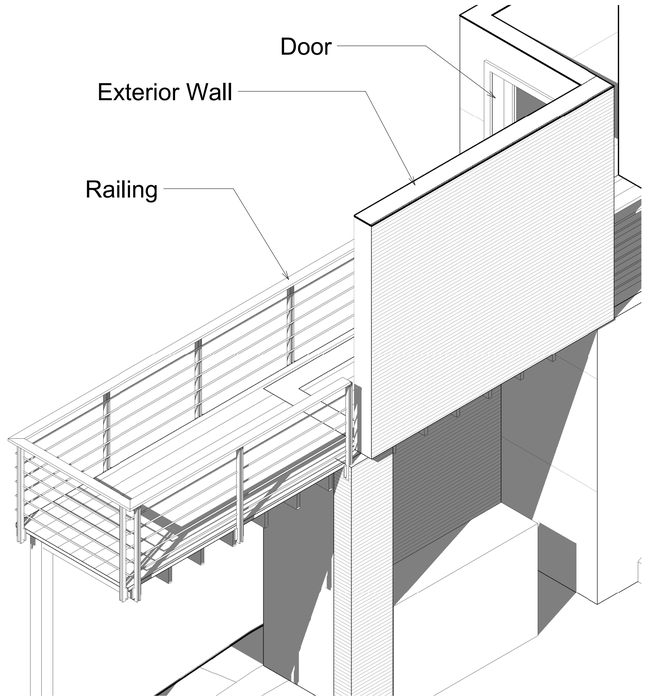

2 Terrace Iso

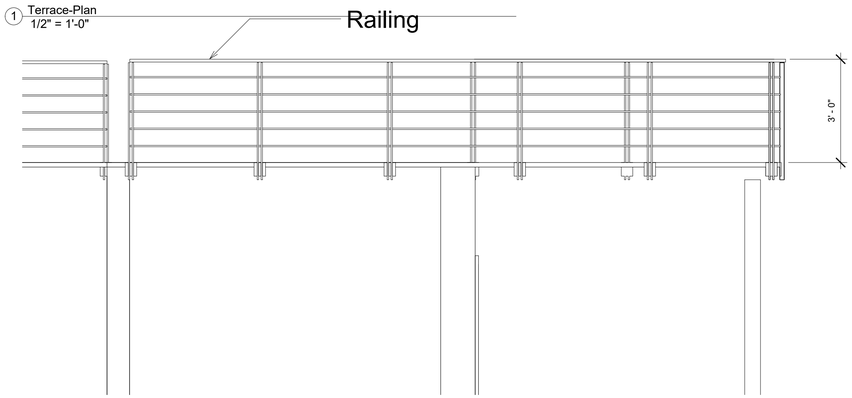

3 Terrace_South
1/2" = 1'-0"

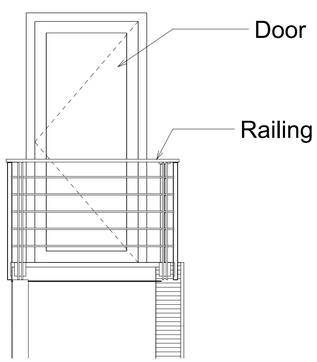

4 Terrace_West
1/2" = 1'-0"

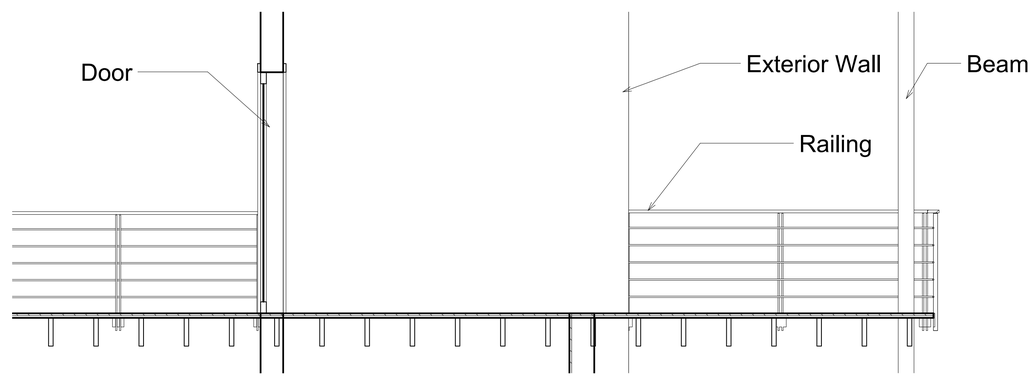

5 Terrace Section
1/2" = 1'-0"

Ahasan Haque

Consultant
Address
Address
Phone
Fax
e-mail

Consultant
Address
Address
Phone
Fax
e-mail

Consultant
Address
Address
Phone
Fax
e-mail

Consultant
Address
Address
Phone
Fax
e-mail

Consultant
Address
Address
Phone
Fax
e-mail

No.	Description	Date

Prof. King

BTECH 3

Scavenger Hunt

Project number	Project Number
Date	Issue Date
Drawn by	Author
Checked by	Checker

B101

Scale	1/2" = 1'-0"

10/8/2017 11:32:09 PM