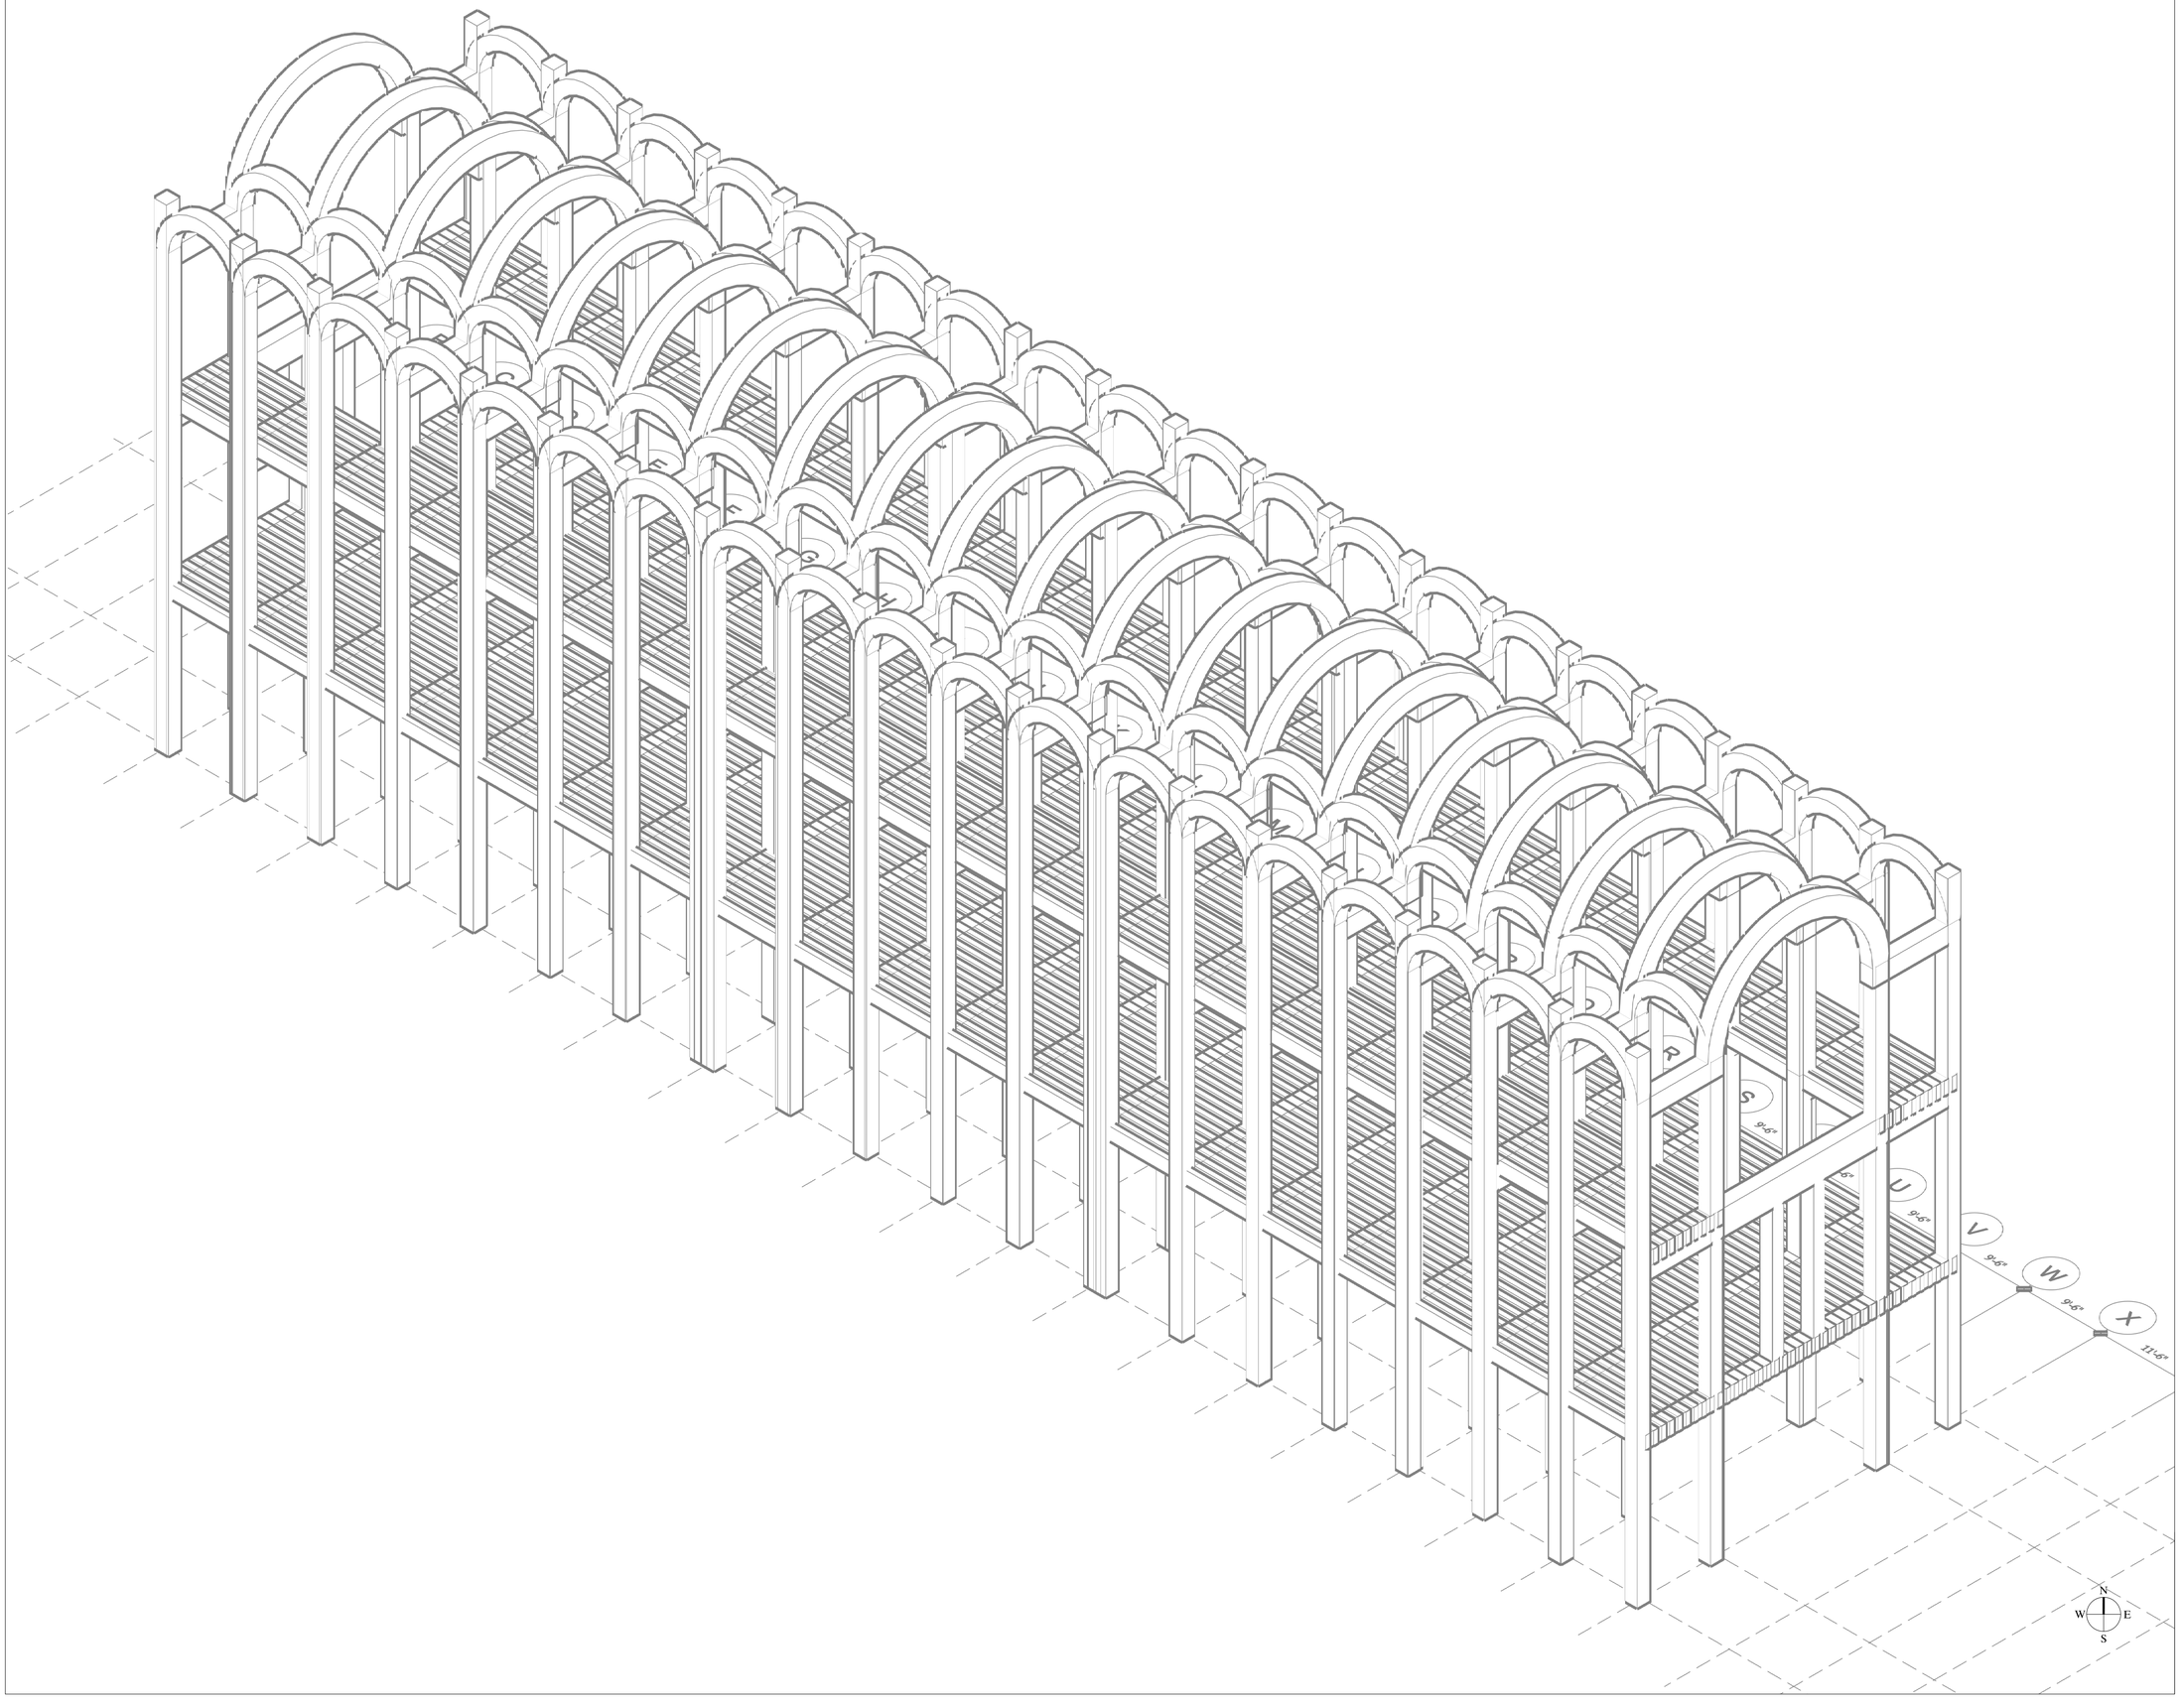

TRINITY COLLEGE LIBRARY

College Street,
Dublin City Centre

Student Name:

REN, YING

Brooklyn Office:

Department of Architectural Technology
186 Jay Street, Brooklyn New York

DATE OF FIRST ISSUE:
MONTH DD, YYYY

5/20/17	

PROJECT

MAJOR CASE STUDY

DWG TITLE

STRUCTURAL ISO

SEAL & SIGNATURE

DATE:	**2017 05 26**
PROJECT NO.	**YYYY_NN**
DRAWING BY:	**YING REN**
CHK BY:	**JAM / TMA**

DWG NO:

S-101.00

CADD FILE NO.	PAGE
XXX-101.00_XXXX	2 OF A