STRUCTURE GRID
SCALE $\frac{1}{4}$"=1'-0"

CASE STUDY
SAINTE-GENEVIEVE LIBRARY: TYPICAL BAY

10 PLACE DU PANTHEON
FRANCE, PARIS 75005

Student Name:

HORNE, DANIELLE

Brooklyn Office:

Department of Architectural Technology
186 Jay Street, Brooklyn New York

DATE OF FIRST ISSUE: MONTH DD, YYYY

YYYYMMDD	

PROJECT
MAJOR CASE STUDY: TYPICAL BAY

DWG TITLE
HORNE_AssignmentJ

SEAL & SIGNATURE

DATE: **YYYY MM DD**
PROJECT NO. **YYYY_NN**
DRAWING BY: **XXX**
CHK BY:
DWG NO:
XX-101.00
CADD FILE NO. XXX-101.00_XXXX
PAGE 1 OF X

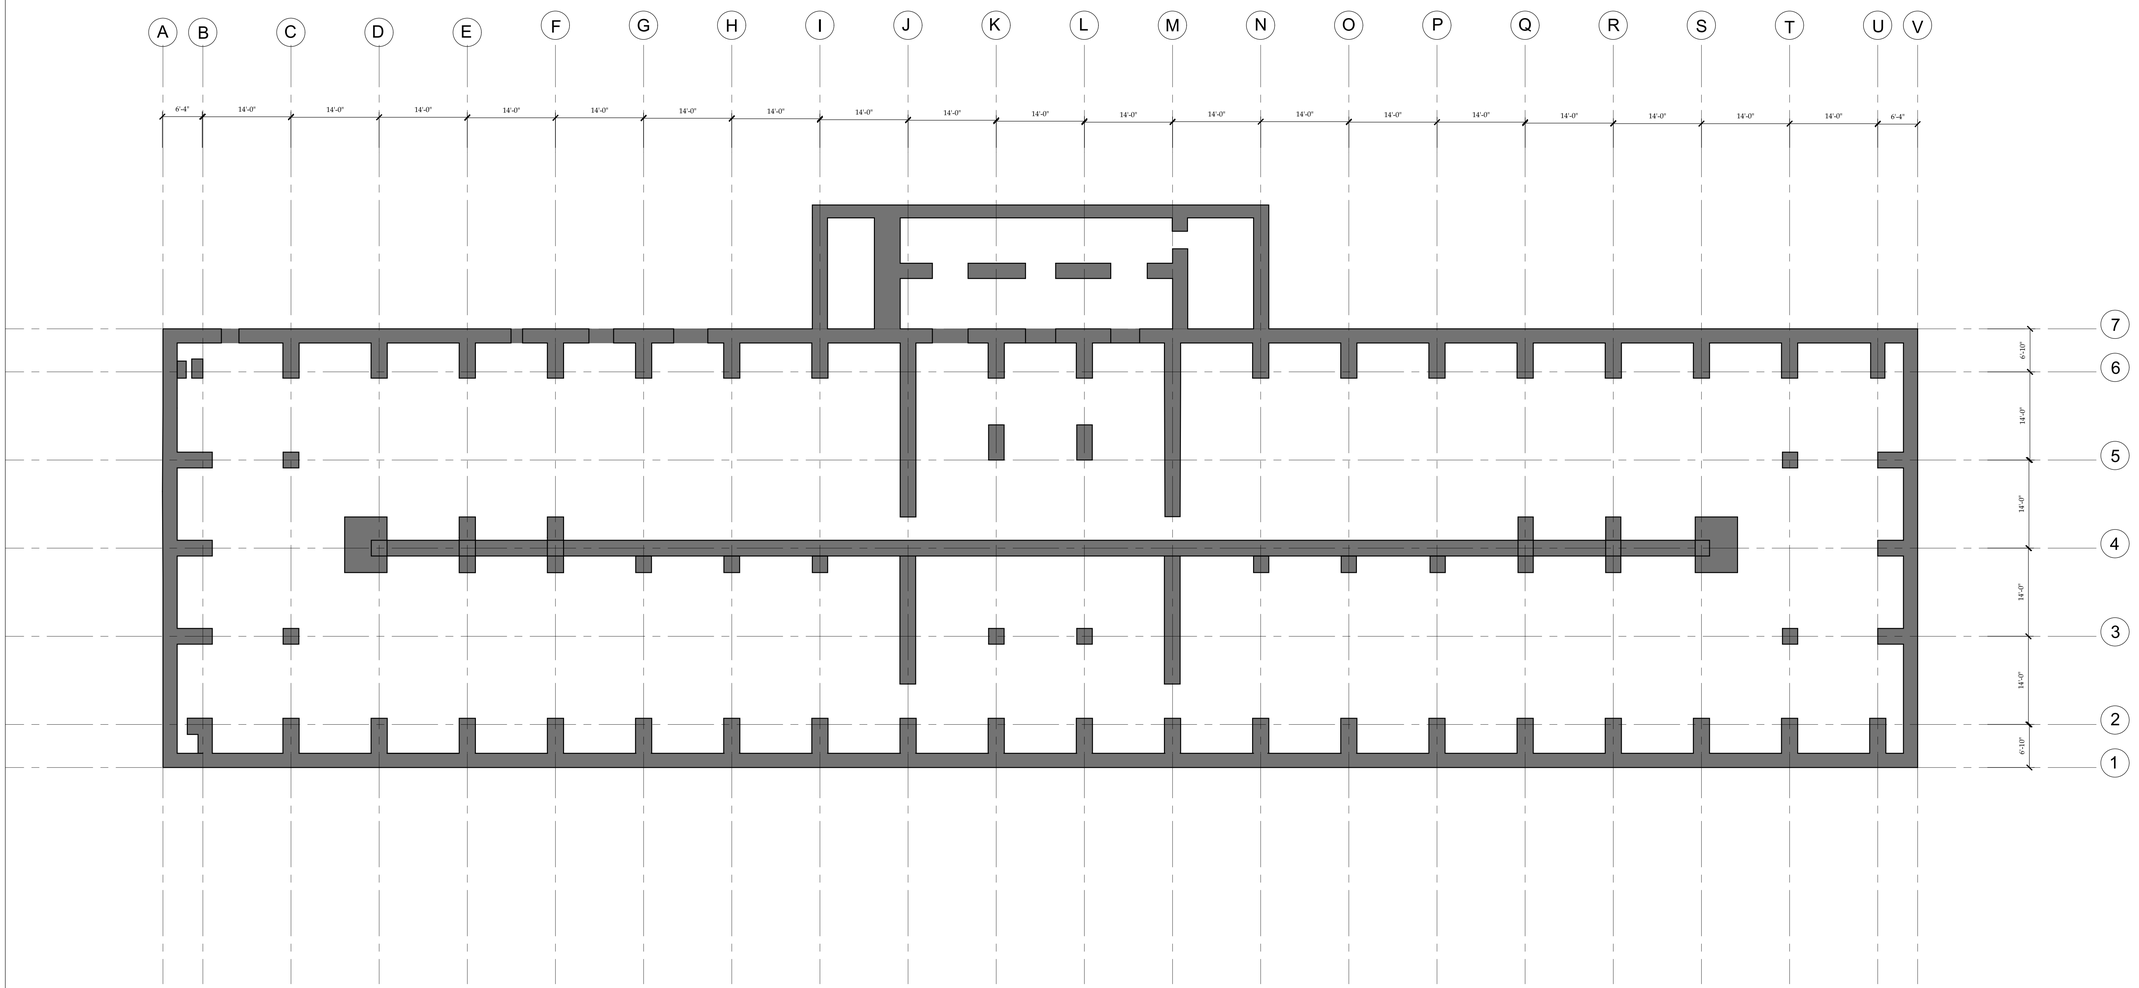

BASEMENT PLAN

SCALE $\frac{1}{4}$"=1'-0"

CASE STUDY
SAINTE-GENEVIEVE LIBRARY

10 PLACE DU PANTHEON
FRANCE, PARIS 75005

Student Name:

HORNE, DANIELLE

Brooklyn Office:

Department of Architectural Technology
186 Jay Street, Brooklyn New York

DATE OF FIRST ISSUE:
MONTH DD, YYYY

YYYYMMDD	

PROJECT
MAJOR CASE STUDY:
BASEMENT FLOOR PLAN

DWG TITLE

HORNE_AssignmentH

SEAL & SIGNATURE

DATE: **YYYY MM DD**
PROJECT NO. **YYYY_NN**
DRAWING BY: **XXX**
CHK BY:
DWG NO:

XX-101.00

CADD FILE NO. XXX-101.00_XXXX
PAGE 1 OF X

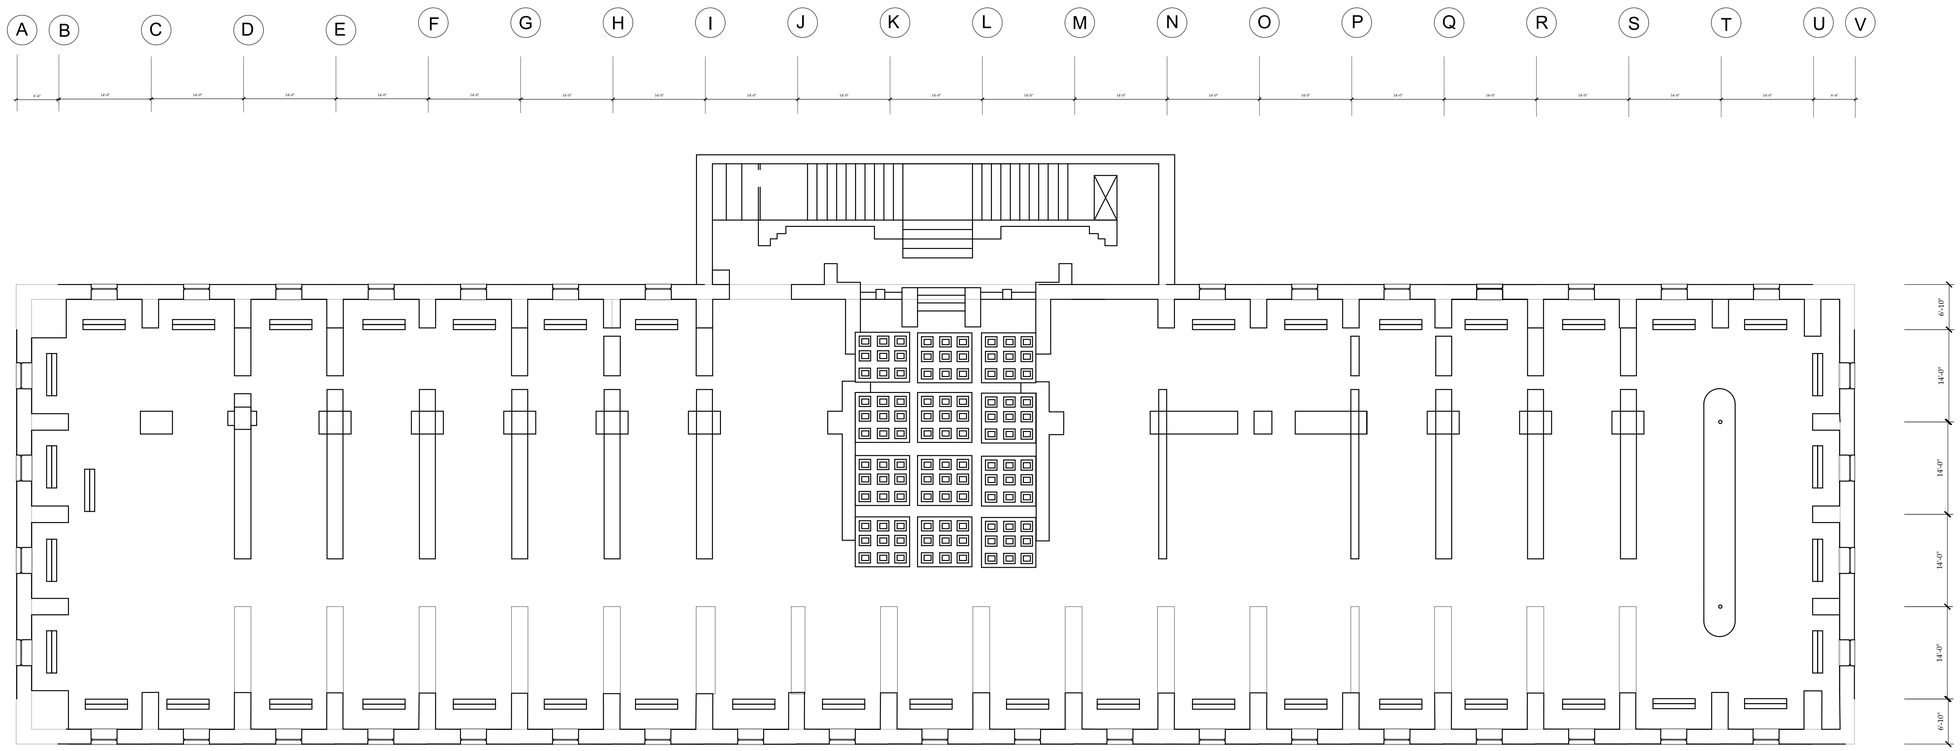

GROUND FLOOR PLAN

SCALE $\frac{1}{4}$"=1'-0"

CASE STUDY
SAINTE-GENEVIEVE LIBRARY

10 PLACE DU PANTHEON
FRANCE, PARIS 75005

Student Name:

HORNE, DANIELLE

Brooklyn Office:

Department of Architectural Technology
186 Jay Street, Brooklyn New York

DATE OF FIRST ISSUE: MONTH DD, YYYY

YYYYMMDD	

PROJECT

MAJOR CASE STUDY:
GROUND FLOOR

DWG TITLE

HORNE_AssignmentH

SEAL & SIGNATURE

DATE: **YYYY MM DD**

PROJECT NO. **YYYY_NN**

DRAWING BY: **XXX**

CHK BY:

DWG NO:

XX-101.00

CADD FILE NO. XXX-101.00_XXXX

PAGE 1 OF X

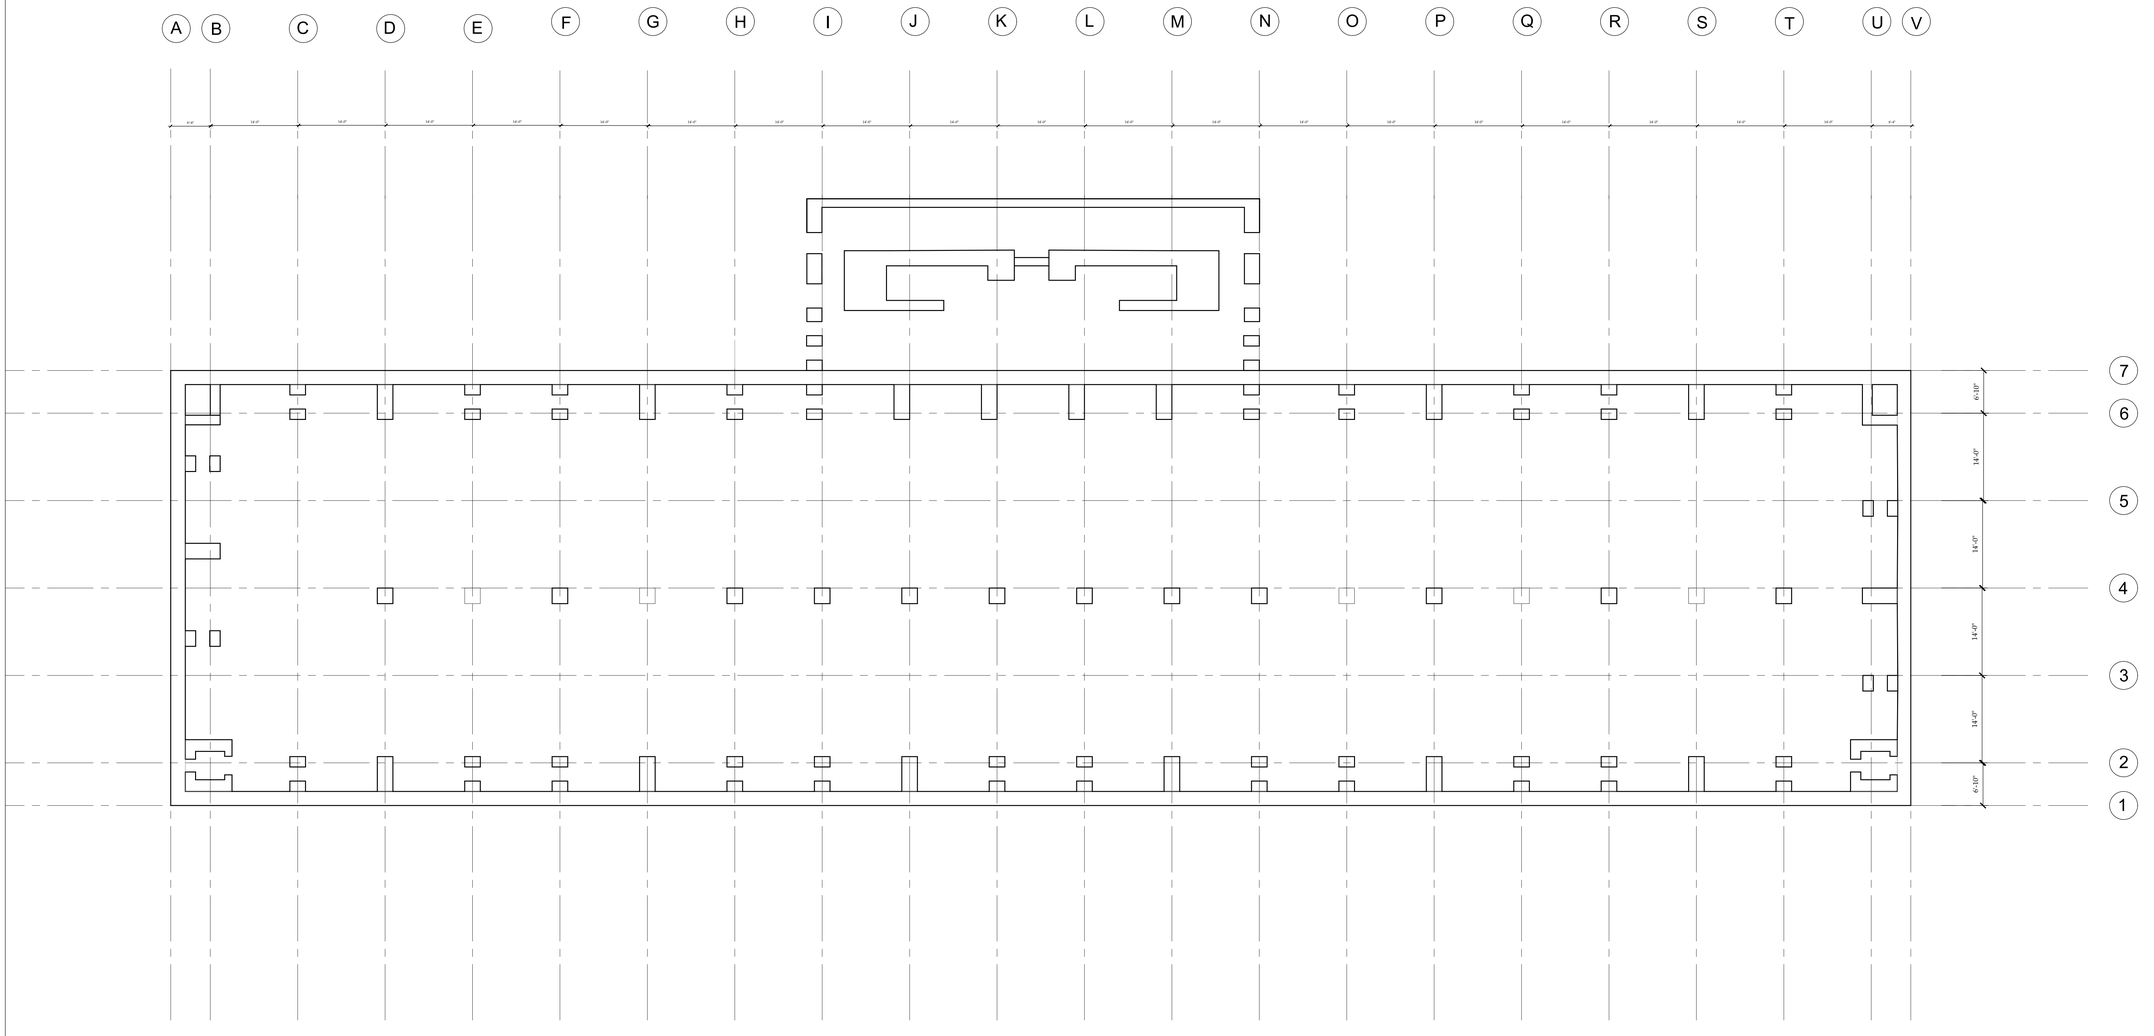

FIRST FLOOR PLAN

SCALE $\frac{1}{4}$"=1'-0"

CASE STUDY
SAINTE-GENEVIEVE LIBRARY

10 PLACE DU PANTHEON
FRANCE, PARIS 75005

Student Name:

HORNE, DANIELLE

Brooklyn Office:

Department of Architectural Technology
186 Jay Street, Brooklyn New York

DATE OF FIRST ISSUE:
MONTH DD, YYYY

YYYYMMDD	

PROJECT
MAJOR CASE STUDY:FIRST FLOOR PLAN

DWG TITLE
HORNE_AssignmentH

SEAL & SIGNATURE

DATE: **YYYY MM DD**
PROJECT NO. **YYYY_NN**
DRAWING BY: **XXX**
CHK BY:
DWG NO:

XX-101.00

CADD FILE NO. XXX-101.00_XXXX
PAGE 1 OF X

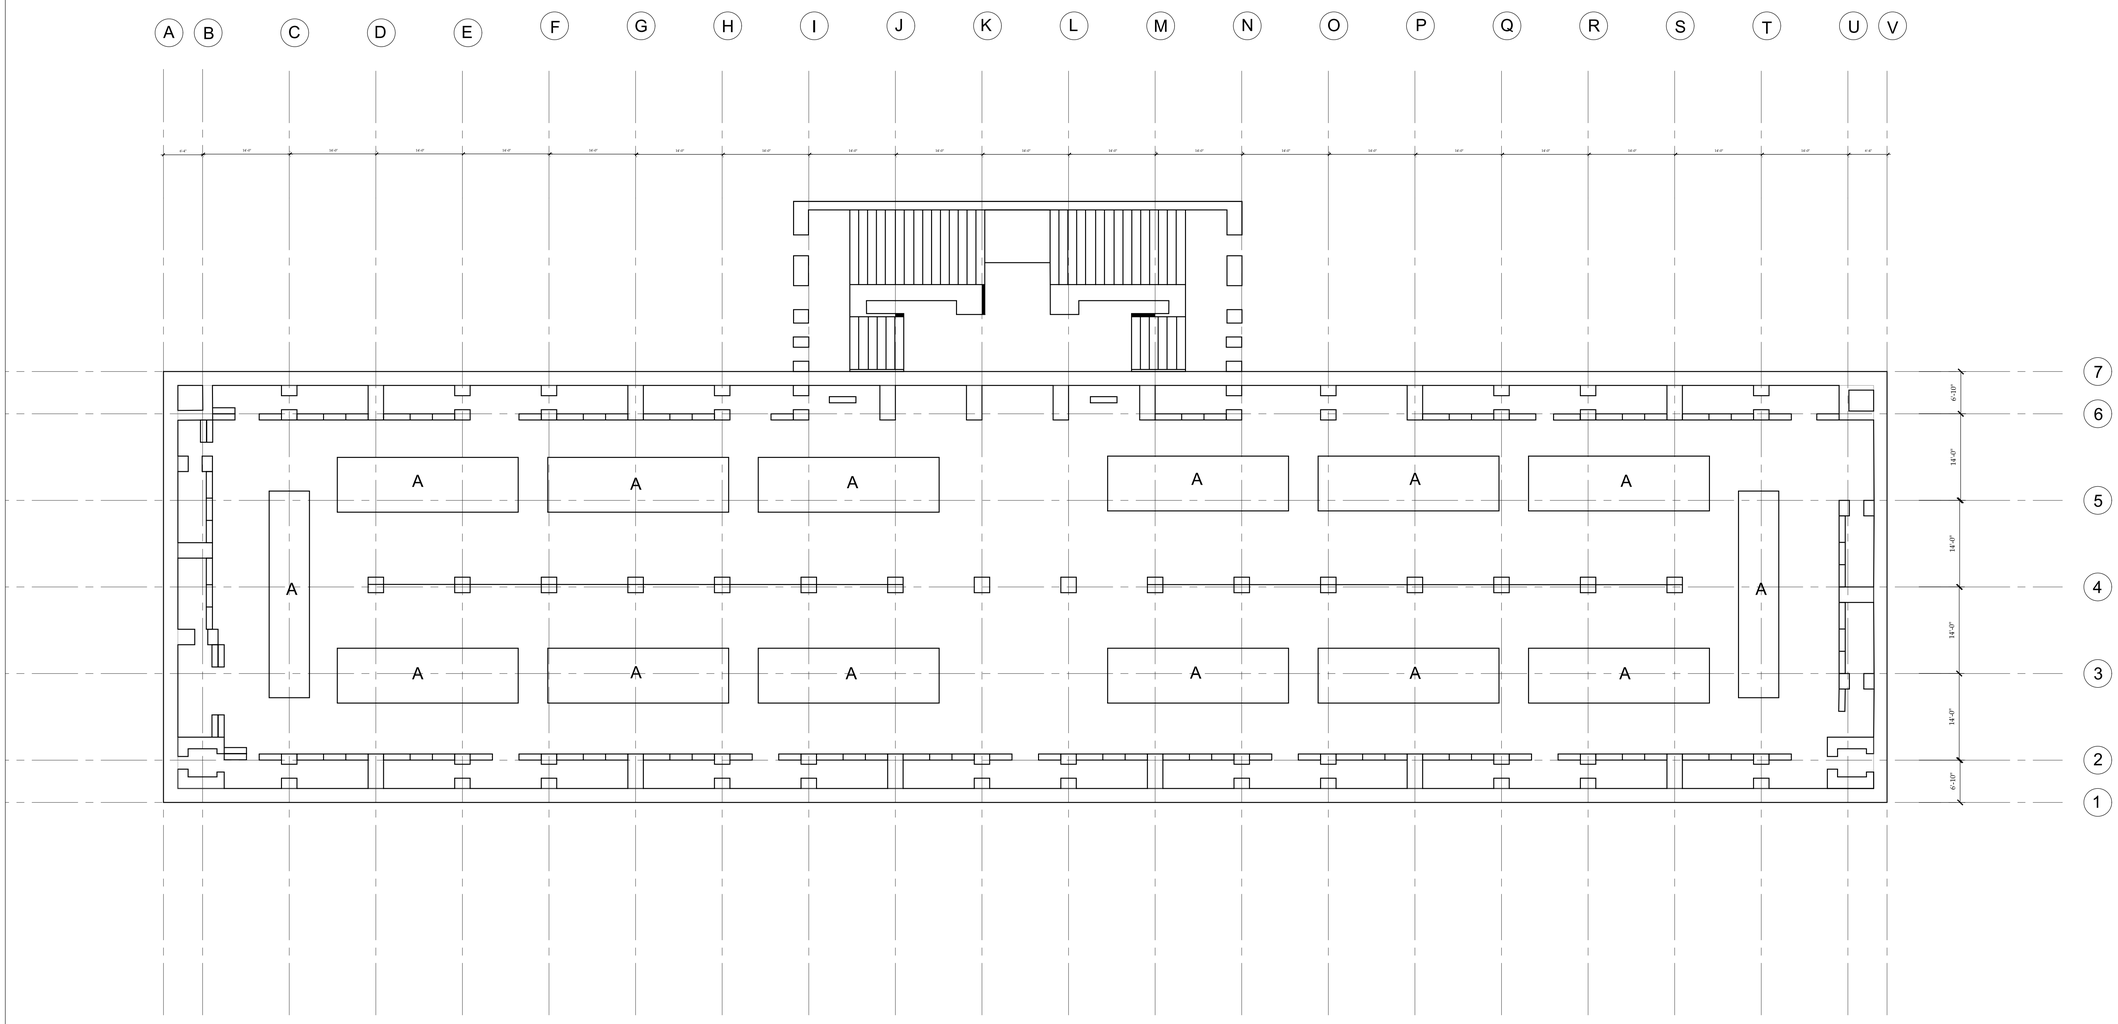

MEZZANINE FLOOR PLAN

SCALE $\frac{1}{4}$"=1'-0"

CASE STUDY
SAINTE-GENEVIEVE LIBRARY

10 PLACE DU PANTHEON
FRANCE, PARIS 75005

Student Name:

HORNE, DANIELLE

Brooklyn Office:

Department of Architectural Technology
186 Jay Street, Brooklyn New York

DATE OF FIRST ISSUE:
MONTH DD, YYYY

YYYYMMDD	

PROJECT
MAJOR CASE STUDY:
MEZZANINE

DWG TITLE
HORNE_AssignmentH

SEAL & SIGNATURE

DATE: **YYYY MM DD**
PROJECT NO. **YYYY_NN**
DRAWING BY: **XXX**
CHK BY:
DWG NO.
XX-101.00

CADD FILE NO. XXX-101.00_XXXX
PAGE 1 OF X

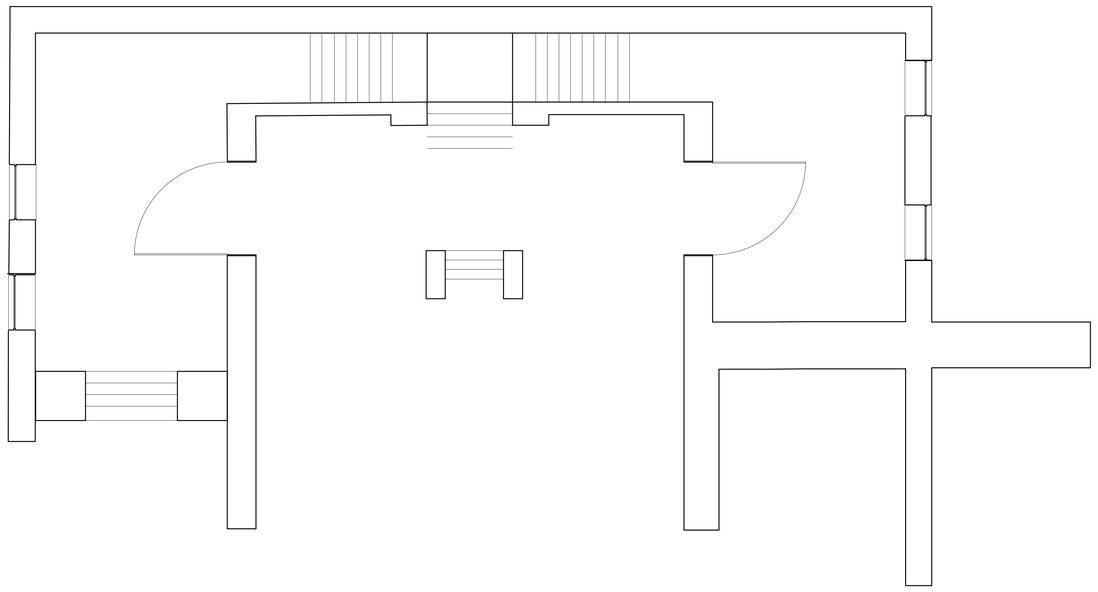

STAIRS
3/32"= 1-0"

CASE STUDY
SAINTE-GENEVIEVE LIBRARY

10 PLACE DU PANTHEON
FRANCE, PARIS 75005

Student Name:

HORNE, DANIELLE

Brooklyn Office:

Department of Architectural Technology
186 Jay Street, Brooklyn New York

DATE OF FIRST ISSUE:
MONTH DD, YYYY

YYYYMMDD	

PROJECT
MAJOR CASE STUDY:
BUILDING SECTION(SHORT)

DWG TITLE
HORNE_AssignmentL

SEAL & SIGNATURE

DATE: **YYYY MM DD**
PROJECT NO. **YYYY_NN**
DRAWING BY: **XXX**
CHK BY:
DWG NO.
XX-101.00
CADD FILE NO. XXX-101.00_XXXX
PAGE 1 OF X

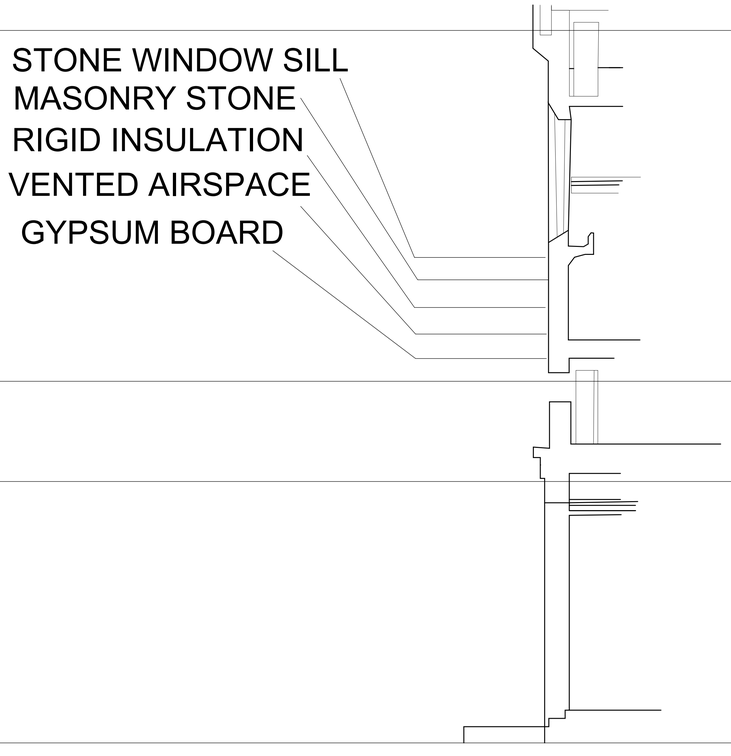

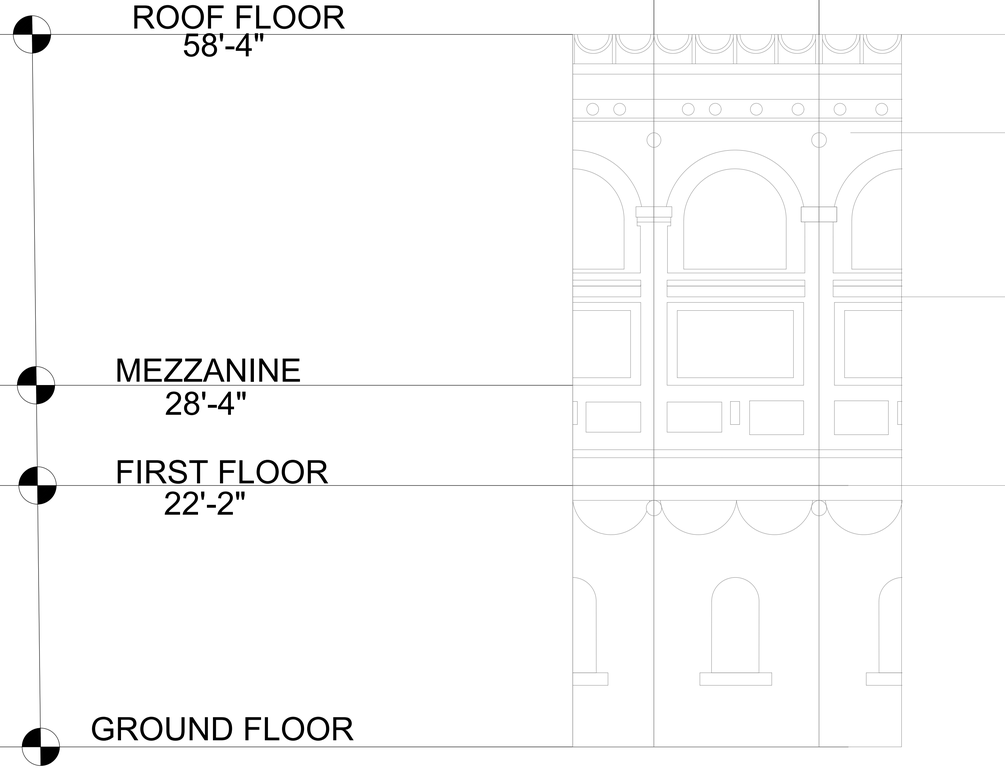

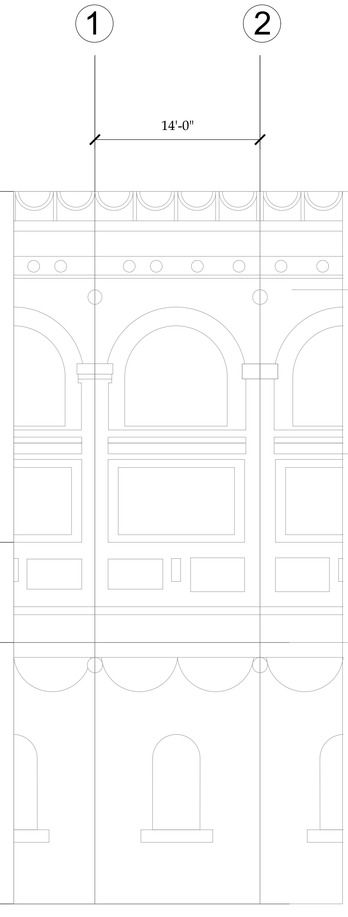

TYPICAL BAY
3/32"=1'-0"

CASE STUDY
SAINTE-GENEVIEVE LIBRARY

10 PLACE DU PANTHEON
FRANCE, PARIS 75005

Student Name:
HORNE, DANIELLE
Brooklyn Office:
Department of Architectural Technology
186 Jay Street, Brooklyn New York

DATE OF FIRST ISSUE:
MONTH DD, YYYY

YYYYMMDD	

PROJECT
MAJOR CASE STUDY:
BUILDING SECTION(SHORT)

DWG TITLE
HORNE_AssignmentL

SEAL & SIGNATURE

DATE: **YYYY MM DD**
PROJECT NO. **YYYY_NN**
DRAWING BY: **XXX**
CHK BY:
DWG NO.
XX-101.00
CADD FILE NO. XXX-101.00_XXXX
PAGE 1 OF X

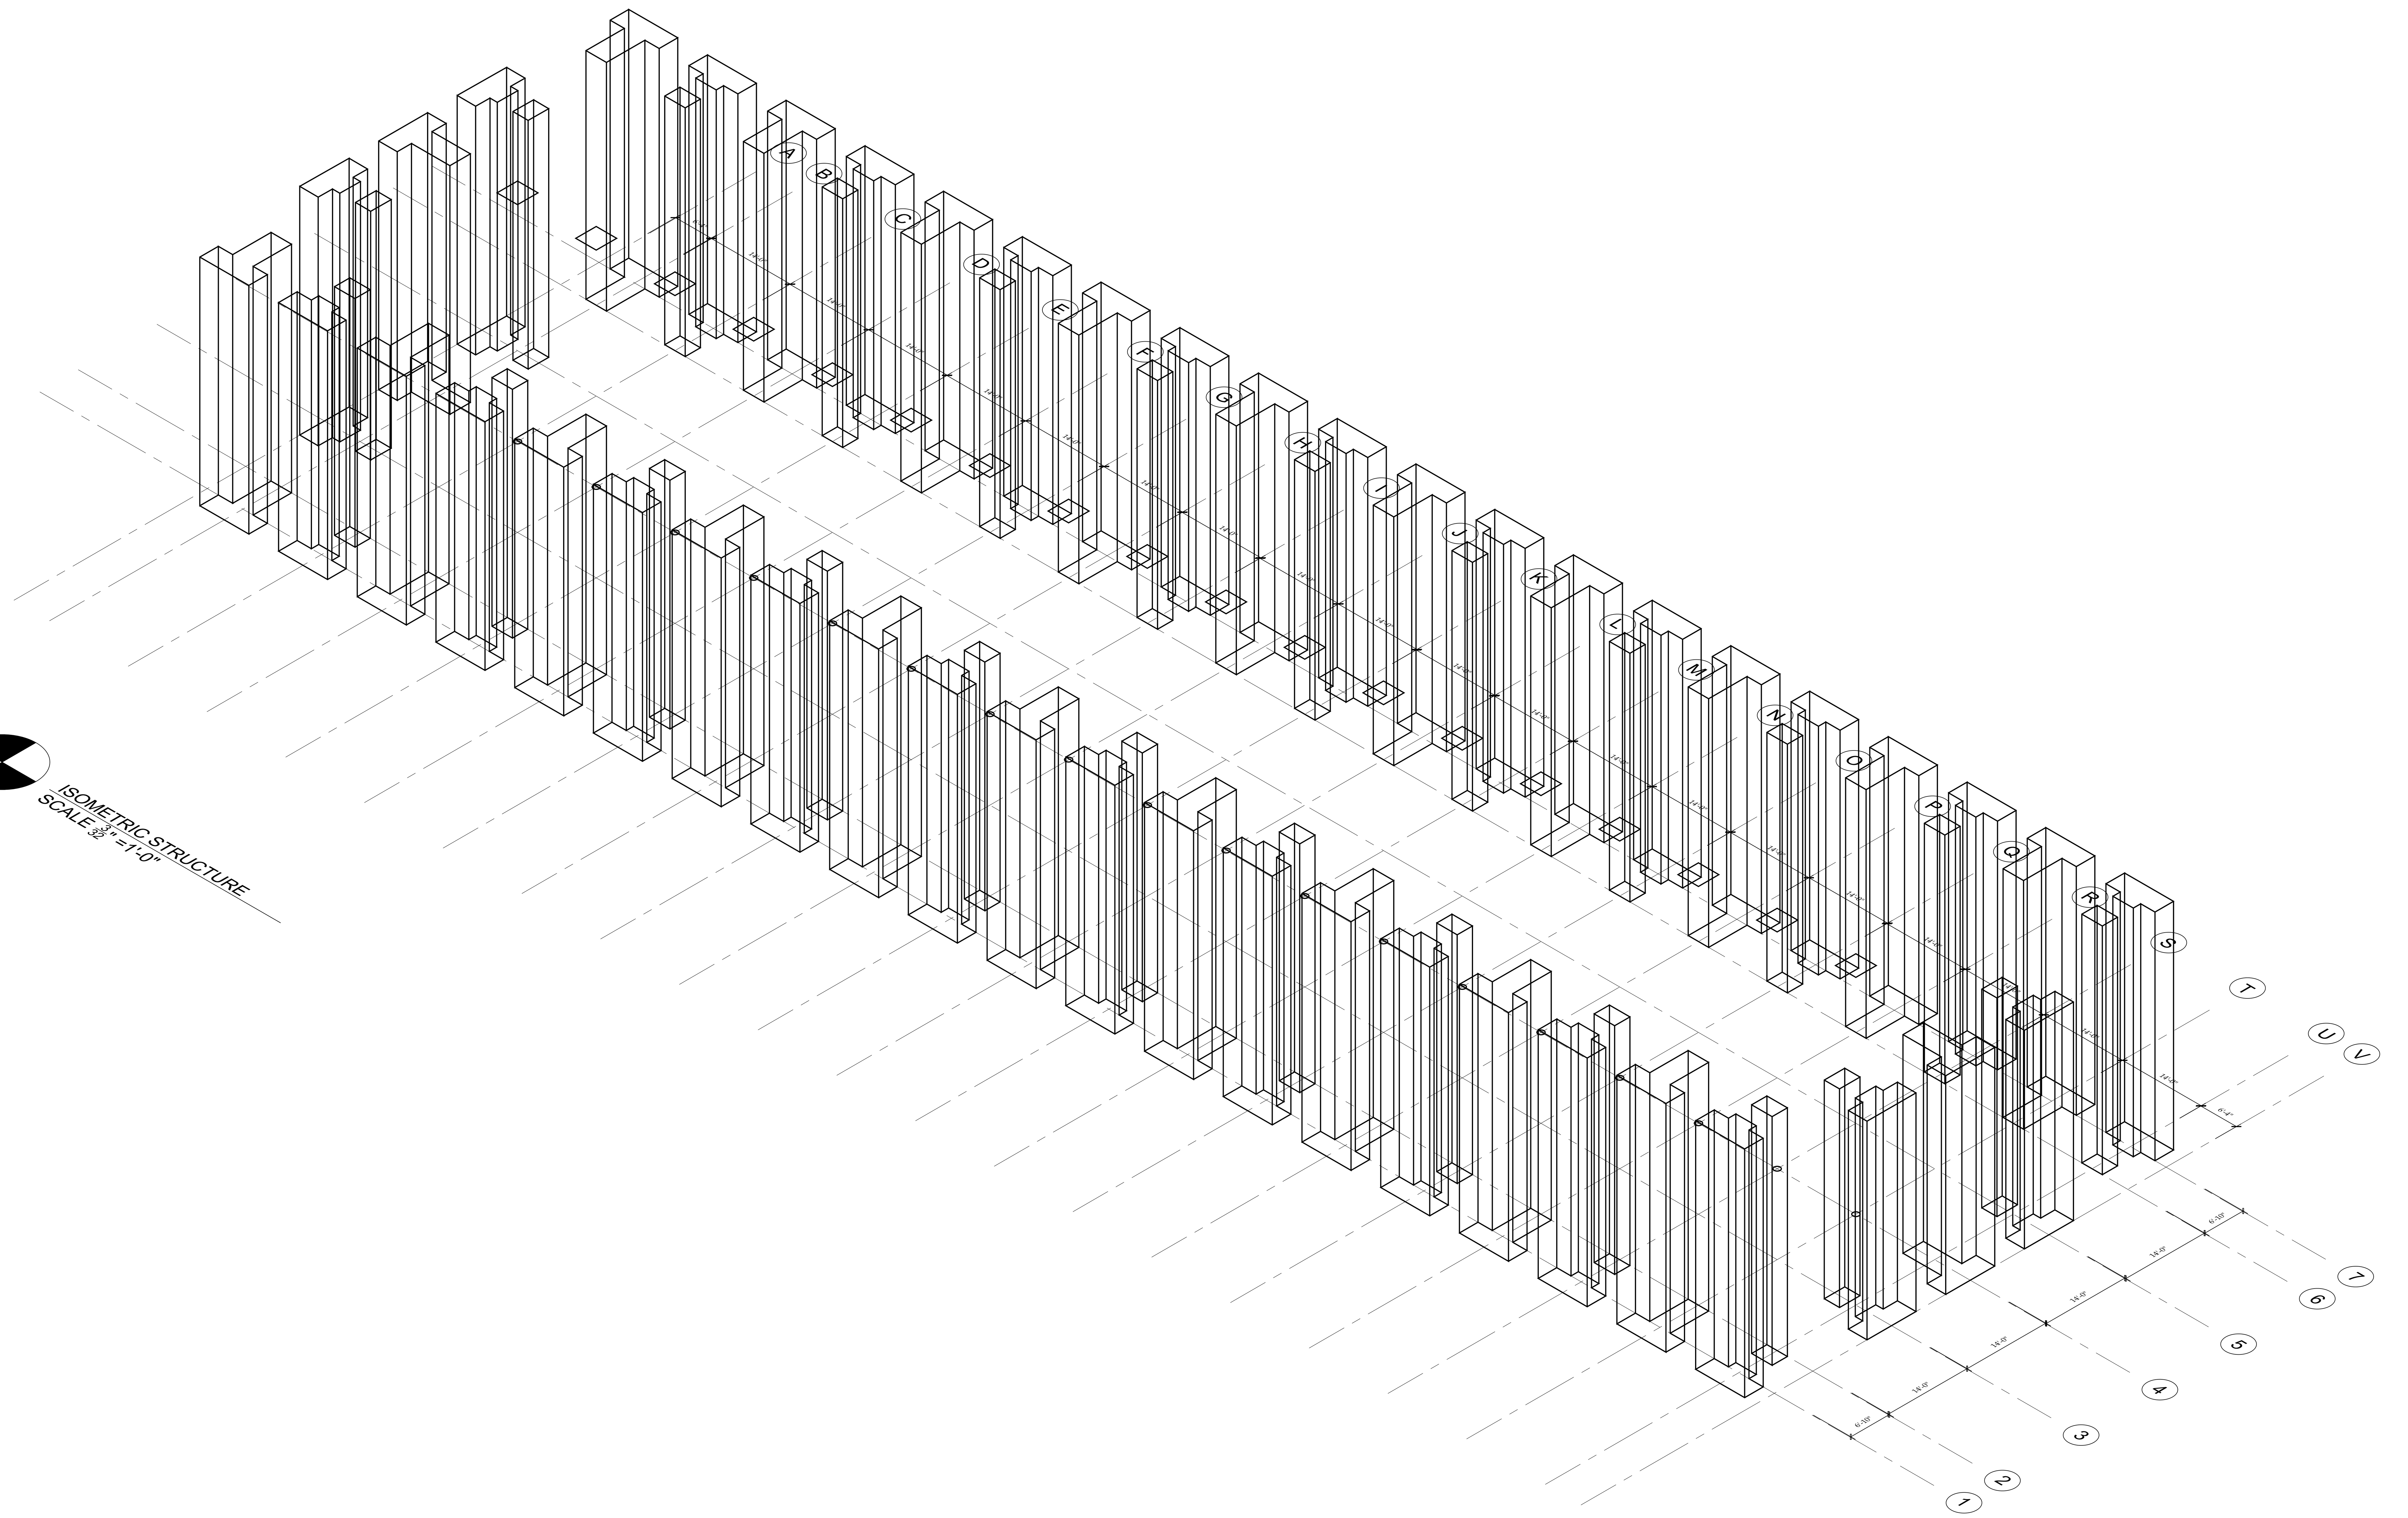

ISOMETRIC STRUCTURE
SCALE $\frac{3}{32}$" =1'-0"

CASE STUDY
SAINTE-GENEVIEVE LIBRARY

10 PLACE DU PANTHEON
FRANCE, PARIS 75005

Student Name:
HORNE, DANIELLE
Brooklyn Office:
Department of Architectural Technology
186 Jay Street, Brooklyn New York

DATE OF FIRST ISSUE: MONTH DD, YYYY

YYYYMMDD	

PROJECT
MAJOR CASE STUDY:
ISOMETRIC STRUCTURE

DWG TITLE

HORNE_AssignmentI

SEAL & SIGNATURE

DATE: **YYYY MM DD**
PROJECT NO. **YYYY_NN**
DRAWING BY: **XXX**
CHK BY:
DWG NO:
XX-101.00

CADD FILE NO. XXX-101.00_XXXX
PAGE 1 OF X

ROOF
58'-4"

MEZZANINE
28'-4"

FIRST FLOOR
22'-2"

GROUND FLOOR
0'-0"

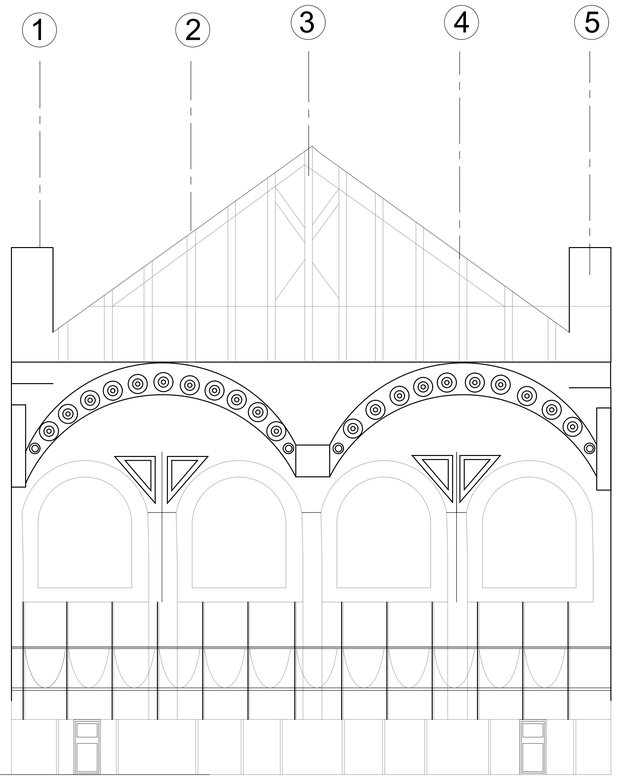

BUILDING ELEVATION
3/32"=1'-0"

CASE STUDY
SAINTE-GENEVIEVE LIBRARY

10 PLACE DU PANTHEON
FRANCE, PARIS 75005

Student Name:
HORNE, DANIELLE
Brooklyn Office:
Department of Architectural Technology
186 Jay Street, Brooklyn New York

DATE OF FIRST ISSUE:
MONTH DD, YYYY

YYYYMMDD	

PROJECT
MAJOR CASE STUDY:
BUILDING ELEVATION

DWG TITLE
HORNE_Assignment

SEAL & SIGNATURE

DATE: YYYY MM DD
PROJECT NO. YYYY_NN
DRAWING BY: XXX
CHK BY:
DWG NO:
XX-101.00

CADD FILE NO. XXX-101.00_XXXX
PAGE 1 OF X

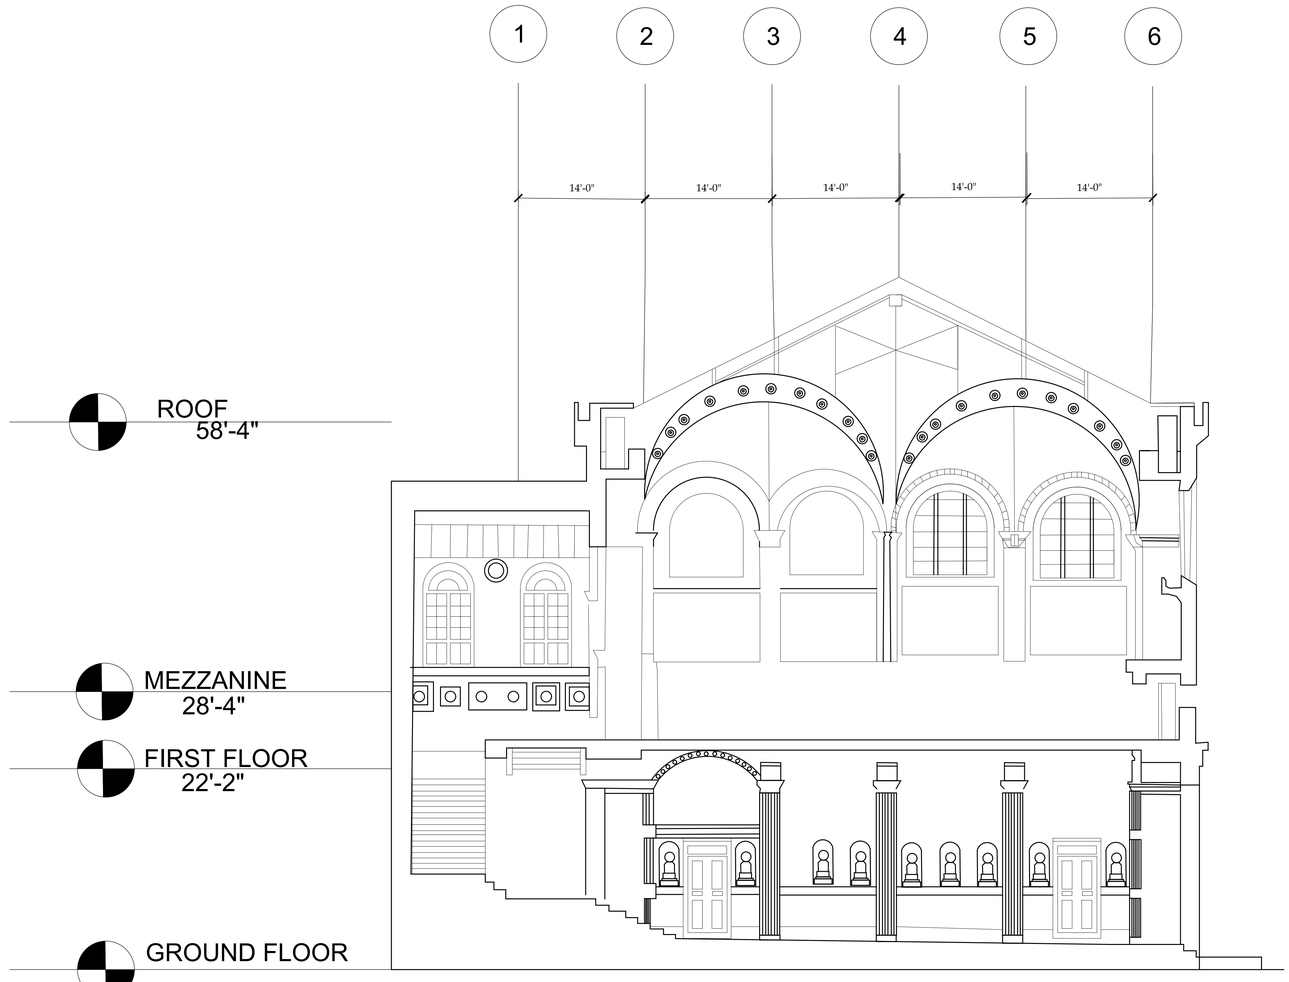

BUILDING SECTION (SHORT)

3/32" = 1'=0"

CASE STUDY
SAINTE-GENEVIEVE LIBRARY

10 PLACE DU PANTHEON
FRANCE, PARIS 75005

Student Name:

HORNE, DANIELLE

Brooklyn Office:

Department of Architectural Technology
186 Jay Street, Brooklyn New York

DATE OF FIRST ISSUE:
MONTH DD, YYYY

YYYYMMDD	

PROJECT
MAJOR CASE STUDY:
BUILDING SECTION(SHORT)

DWG TITLE

HORNE_AssignmentL

SEAL & SIGNATURE

DATE: **YYYY MM DD**
PROJECT NO. **YYYY_NN**
DRAWING BY: **XXX**
CHK BY:
DWG NO:

XX-101.00

CADD FILE NO. XXX-101.00_XXXX
PAGE 1 OF X

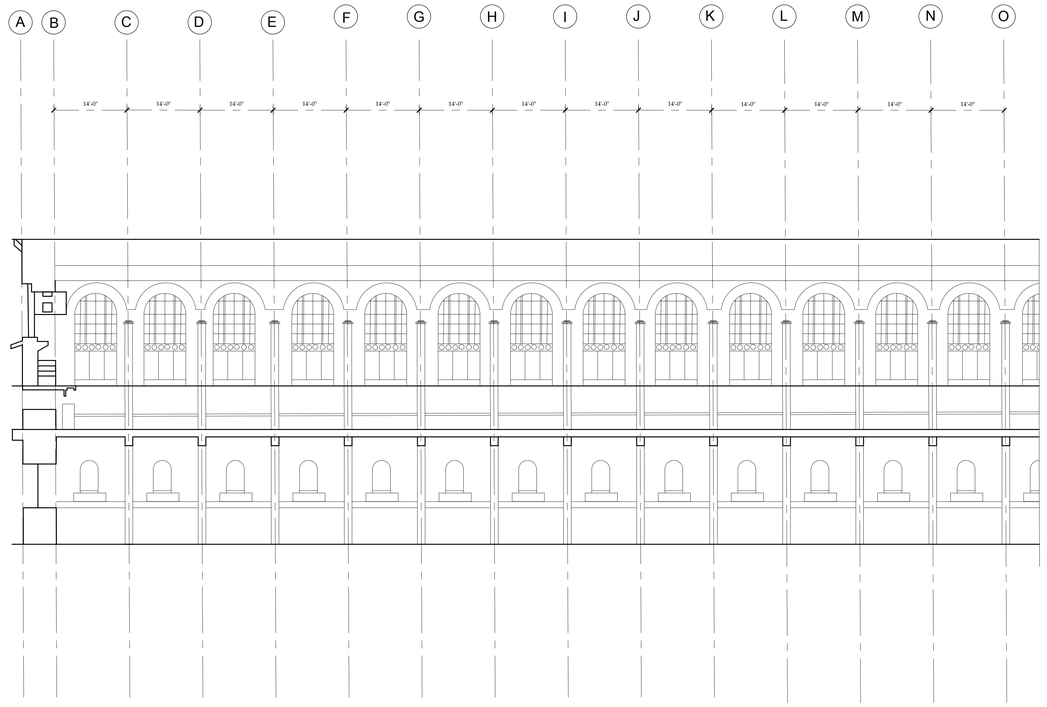

BUILDING SECTION(LONG)
SCALE $\frac{3}{32}$" =1'-0"

CASE STUDY
SAINTE-GENEVIEVE LIBRARY

10 PLACE DU PANTHEON
FRANCE, PARIS 75005

Student Name:

HORNE, DANIELLE

Brooklyn Office:

Department of Architectural Technology
186 Jay Street, Brooklyn New York

DATE OF FIRST ISSUE: MONTH DD, YYYY

YYYYMMDD	

PROJECT
MAJOR CASE STUDY:BUILDING SECTION (LONG)

DWG TITLE

HORNE_AssignmentL

SEAL & SIGNATURE

DATE:	**YYYY MM DD**
PROJECT NO.	**YYYY_NN**
DRAWING BY:	**XXX**
CHK BY:	
DWG NO:	XX-101.00
CADD FILE NO.	XXX-101.00_XXXX
PAGE	1 OF X