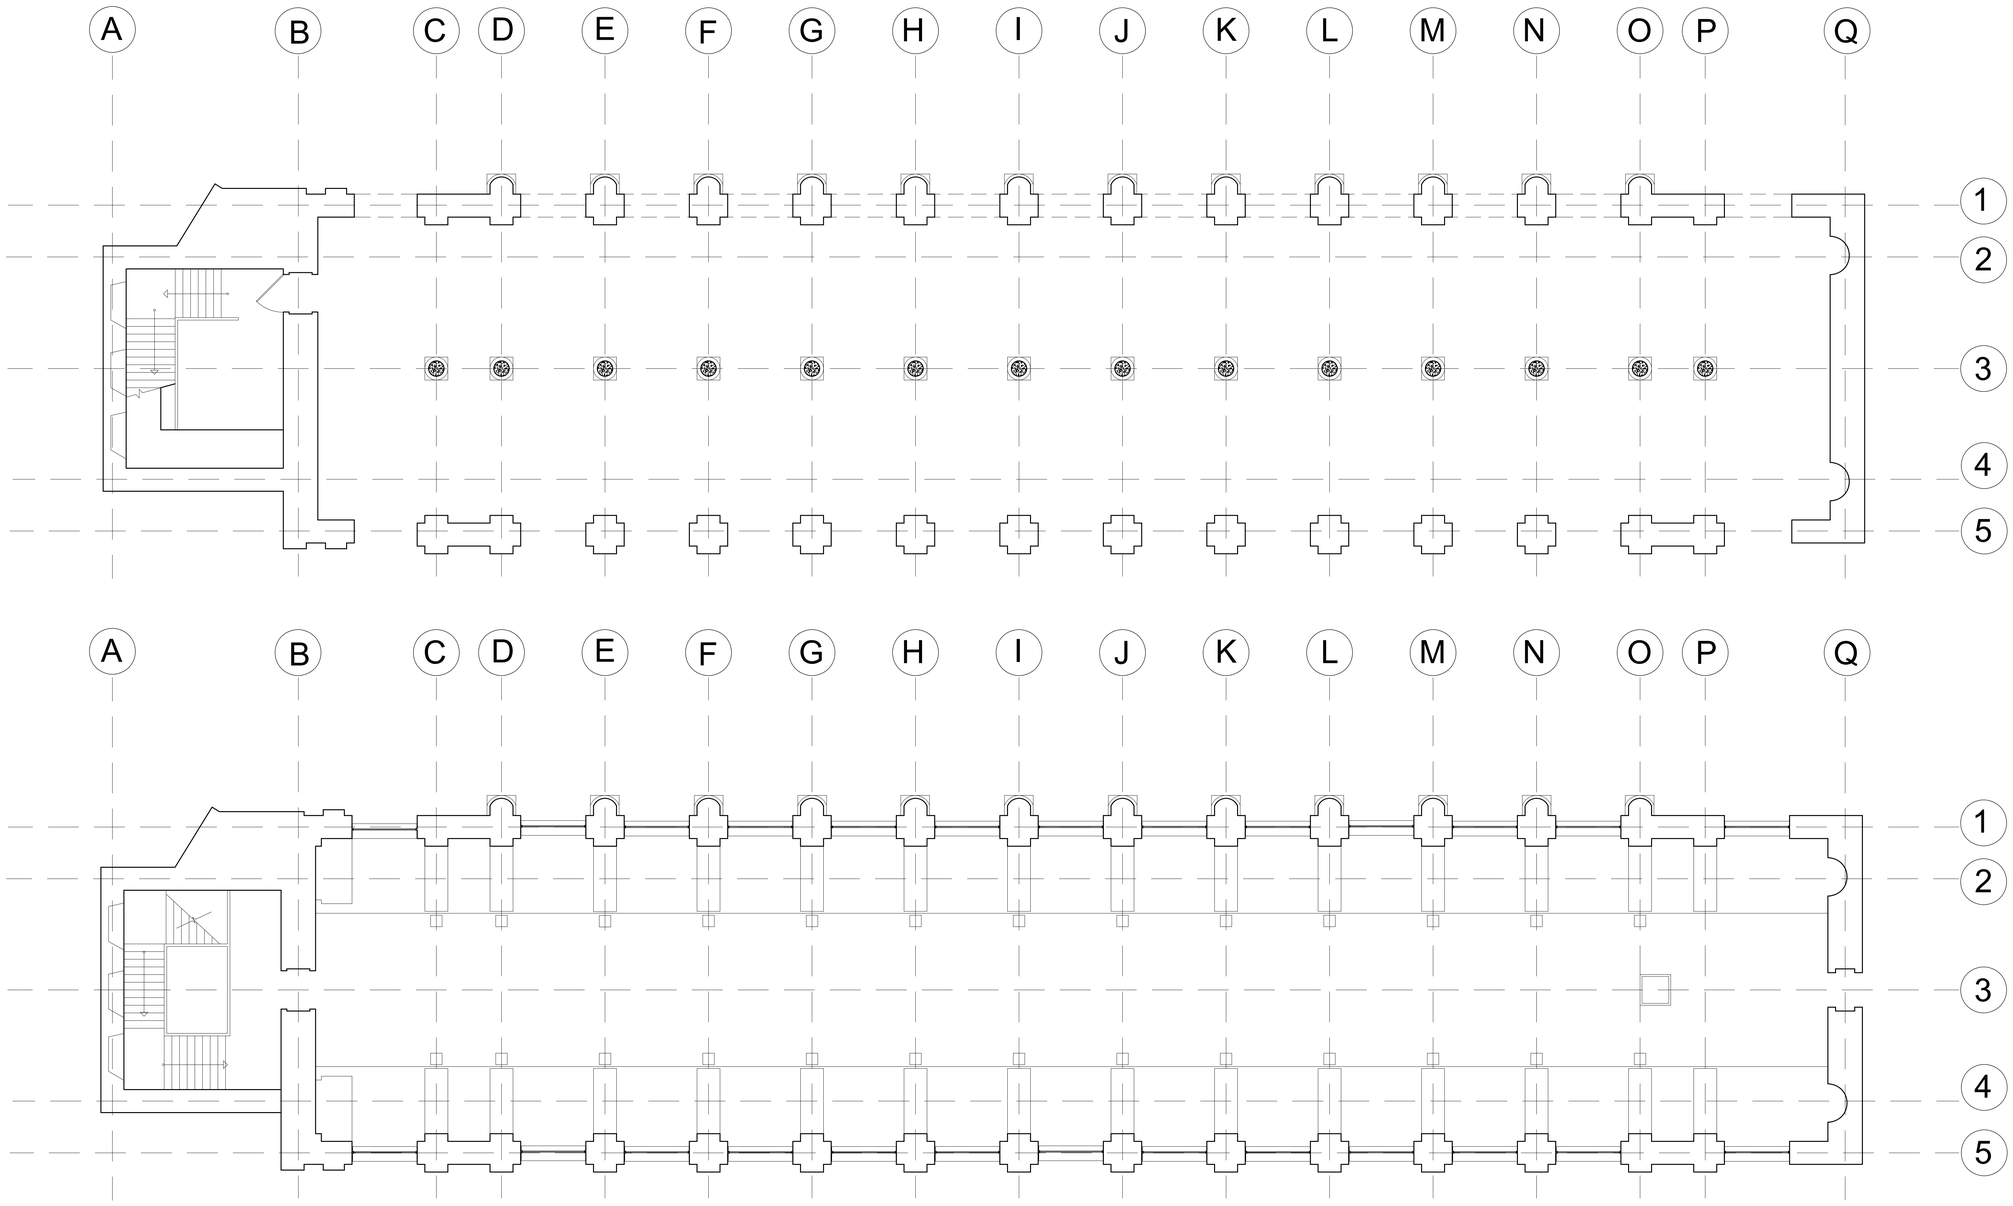

**WREN LIBRARY**

**Queen's Road and/or Garret Hostel Lane, Trinity College, Cambridge CB2 1TQ, United Kingdom**

*Student Name:*

PHAM,JENNY

*Brooklyn Office:*

Department of Architectural Technology
186 Jay Street, Brooklyn New York

DATE OF FIRST ISSUE:

PROJECT

MAJOR CASE STUDY

DWG TITLE

SEAL & SIGNATURE

DATE: 2017 13 05

PROJECT NO.

DRAWING BY:

CHK BY:

DWG NO:

A-100

CADD FILE NO.

PAGE

2

3

4

TOP OF TRUSS
60'-0"

BOTTOM OF TRUSS
46'-4"

FIRST FLOOR
13'-0"

GROUND FLOOR
0'-0"

WOOD TRUSS

STONE MUNTIN

WINDOW FRAME

GLASS

STONE WINDOW SILL

STONE WALL

INSULATION

STONE DRIP EDGE

WINDOW

CONRETE FLOOR

GRAVEL

CONCRETE FOOTING

N
W E
S

**WREN LIBRARY**
**Queen's Road and/or Garret Hostel Lane, Trinity College, Cambridge CB2 1TQ, United Kingdom**


*Student Name:*
PHAM,JENNY
*Brooklyn Office:*
Department of Architectural Technology
186 Jay Street, Brooklyn New York


DATE OF FIRST ISSUE:

PROJECT
MAJOR CASE STUDY

DWG TITLE

SEAL & SIGNATURE

DATE: 2017 13 05
PROJECT NO.
DRAWING BY:
CHK BY:
DWG NO:
A-202
CADD FILE NO.
PAGE

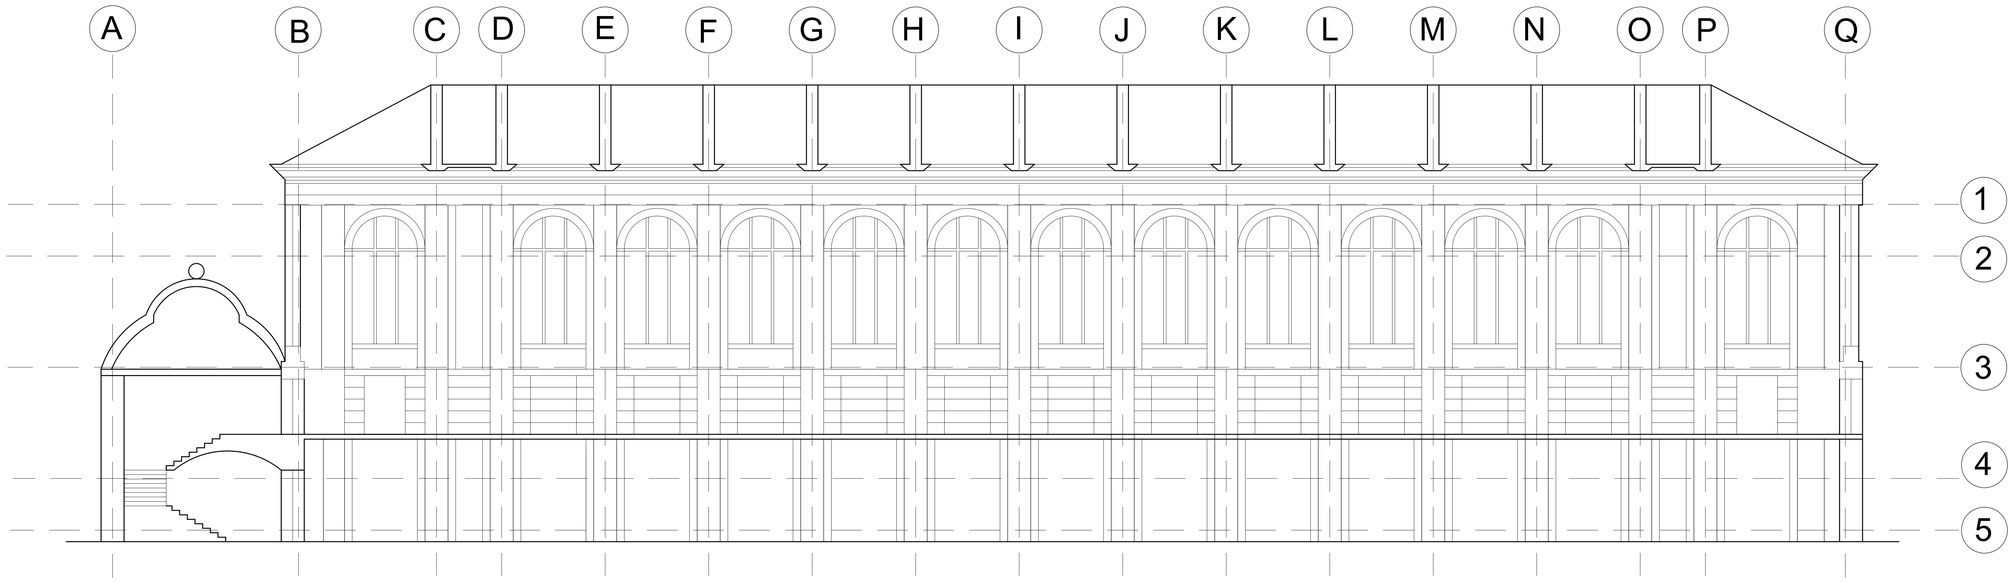

N
W E
S

# WREN LIBRARY

**Queen's Road and/or Garret Hostel Lane, Trinity College, Cambridge CB2 1TQ, United Kingdom**


*Student Name:*

PHAM,JENNY

*Brooklyn Office:*

Department of Architectural Technology
186 Jay Street, Brooklyn New York


DATE OF FIRST ISSUE:

PROJECT

MAJOR CASE STUDY

DWG TITLE

SEAL & SIGNATURE

DATE: 2017 13 05

PROJECT NO.

DRAWING BY:

CHK BY:

DWG NO:

A-201

CADD FILE NO.

PAGE

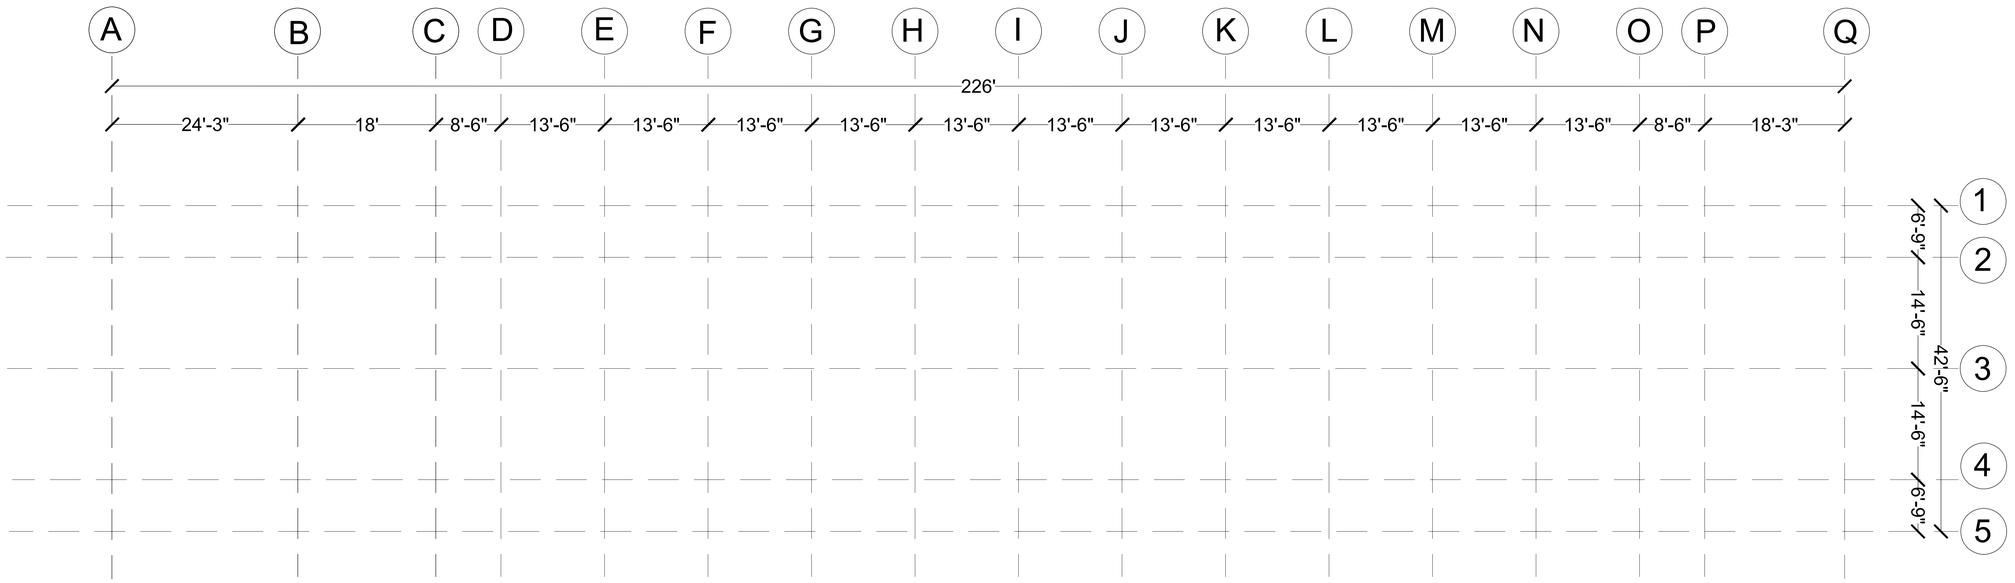

**WREN LIBRARY**

**Queen's Road and/or Garret Hostel Lane, Trinity College, Cambridge CB2 1TQ, United Kingdom**

*Student Name:*

PHAM,JENNY

*Brooklyn Office:*

Department of Architectural Technology
186 Jay Street, Brooklyn New York

DATE OF FIRST ISSUE:

| | |
|---|---|
| | |
| | |
| | |
| | |
| | |
| | |
| | |
| | |
| | |
| | |
| | |
| | |
| | |
| | |

PROJECT

MAJOR CASE STUDY

DWG TITLE

SEAL & SIGNATURE

DATE: 2017 13 05

PROJECT NO.

DRAWING BY:

CHK BY:

DWG NO:

S-100

CADD FILE NO. | PAGE

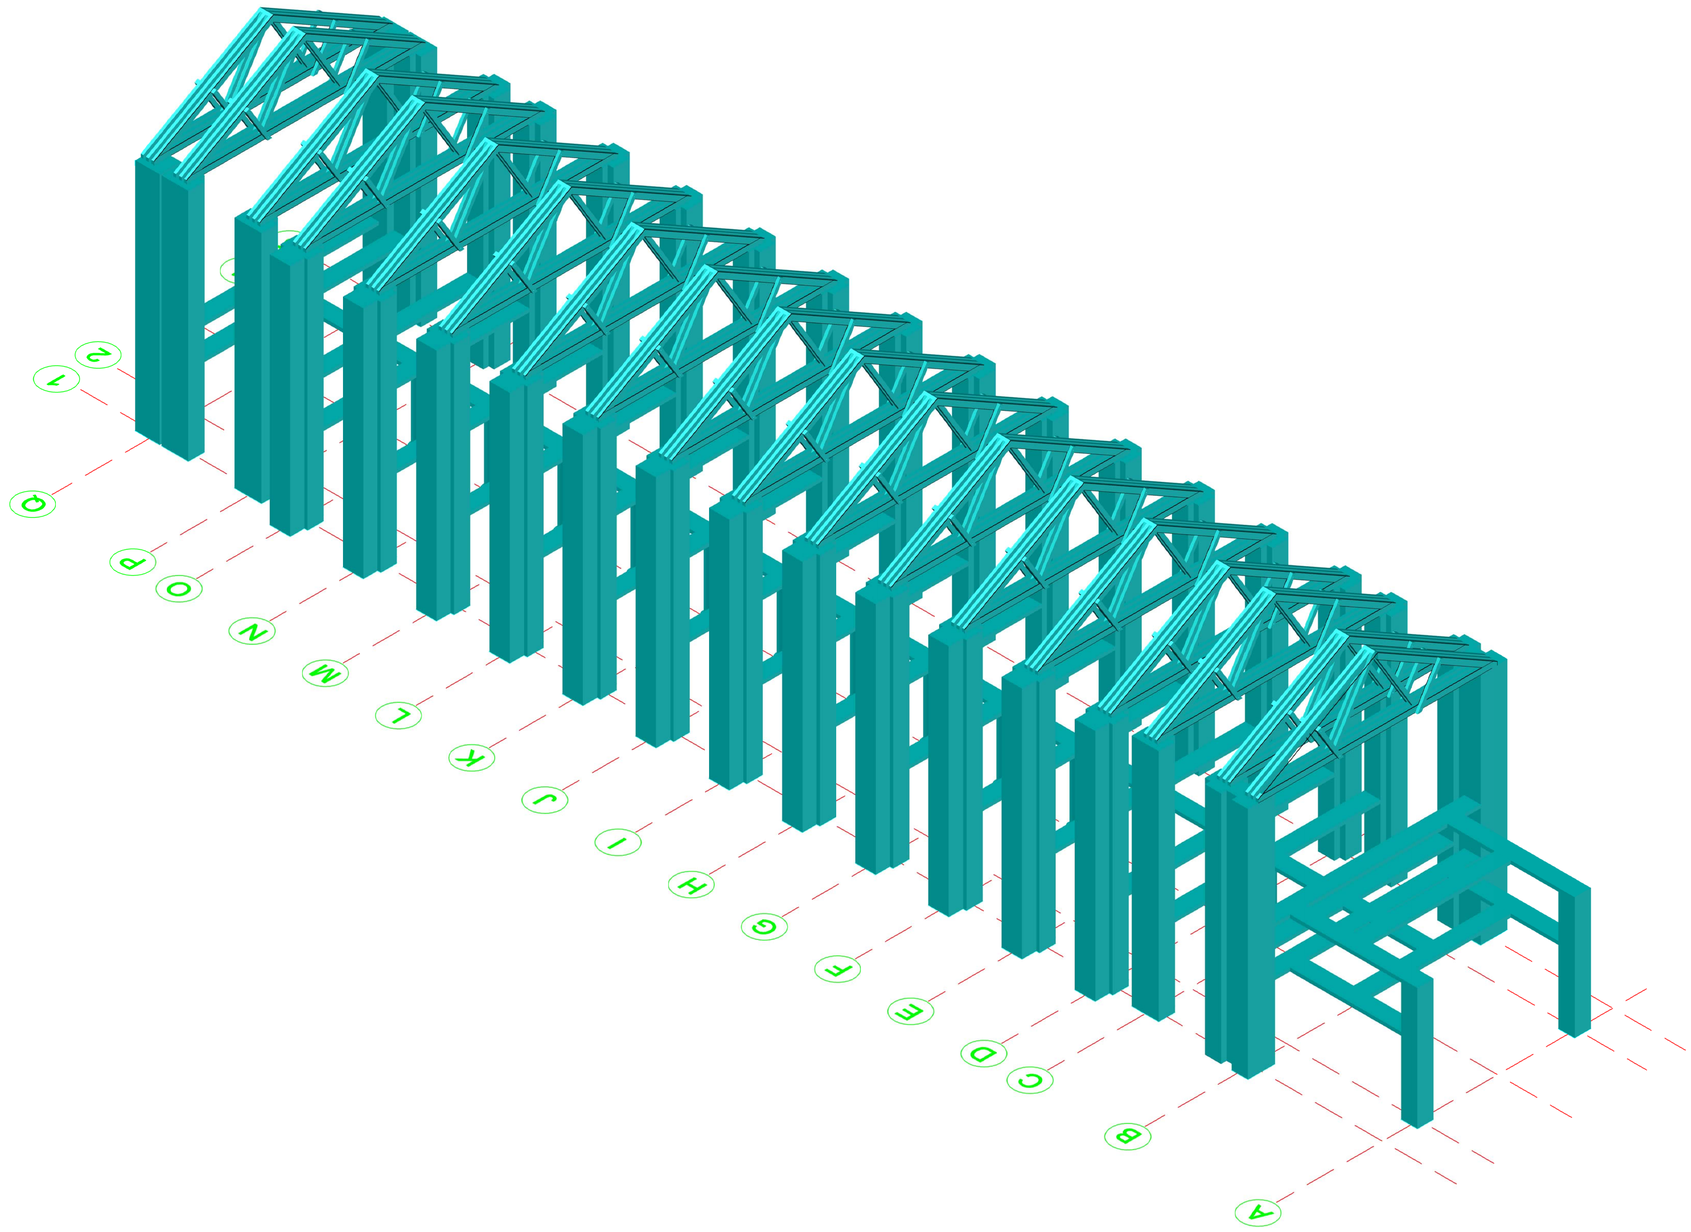


# WREN LIBRARY

**Queen's Road and/or Garret Hostel Lane, Trinity College, Cambridge CB2 1TQ, United Kingdom**


*Student Name:*

PHAM,JENNY

*Brooklyn Office:*

Department of Architectural Technology
186 Jay Street, Brooklyn New York


DATE OF FIRST ISSUE:

| | |
|---|---|
| | |
| | |
| | |
| | |
| | |
| | |
| | |
| | |
| | |
| | |
| | |
| | |
| | |
| | |

PROJECT

MAJOR CASE STUDY

DWG TITLE

SEAL & SIGNATURE

DATE: 2017 13 05

PROJECT NO.

DRAWING BY:

CHK BY:

DWG NO:

S-101

CADD FLE NO. | PAGE