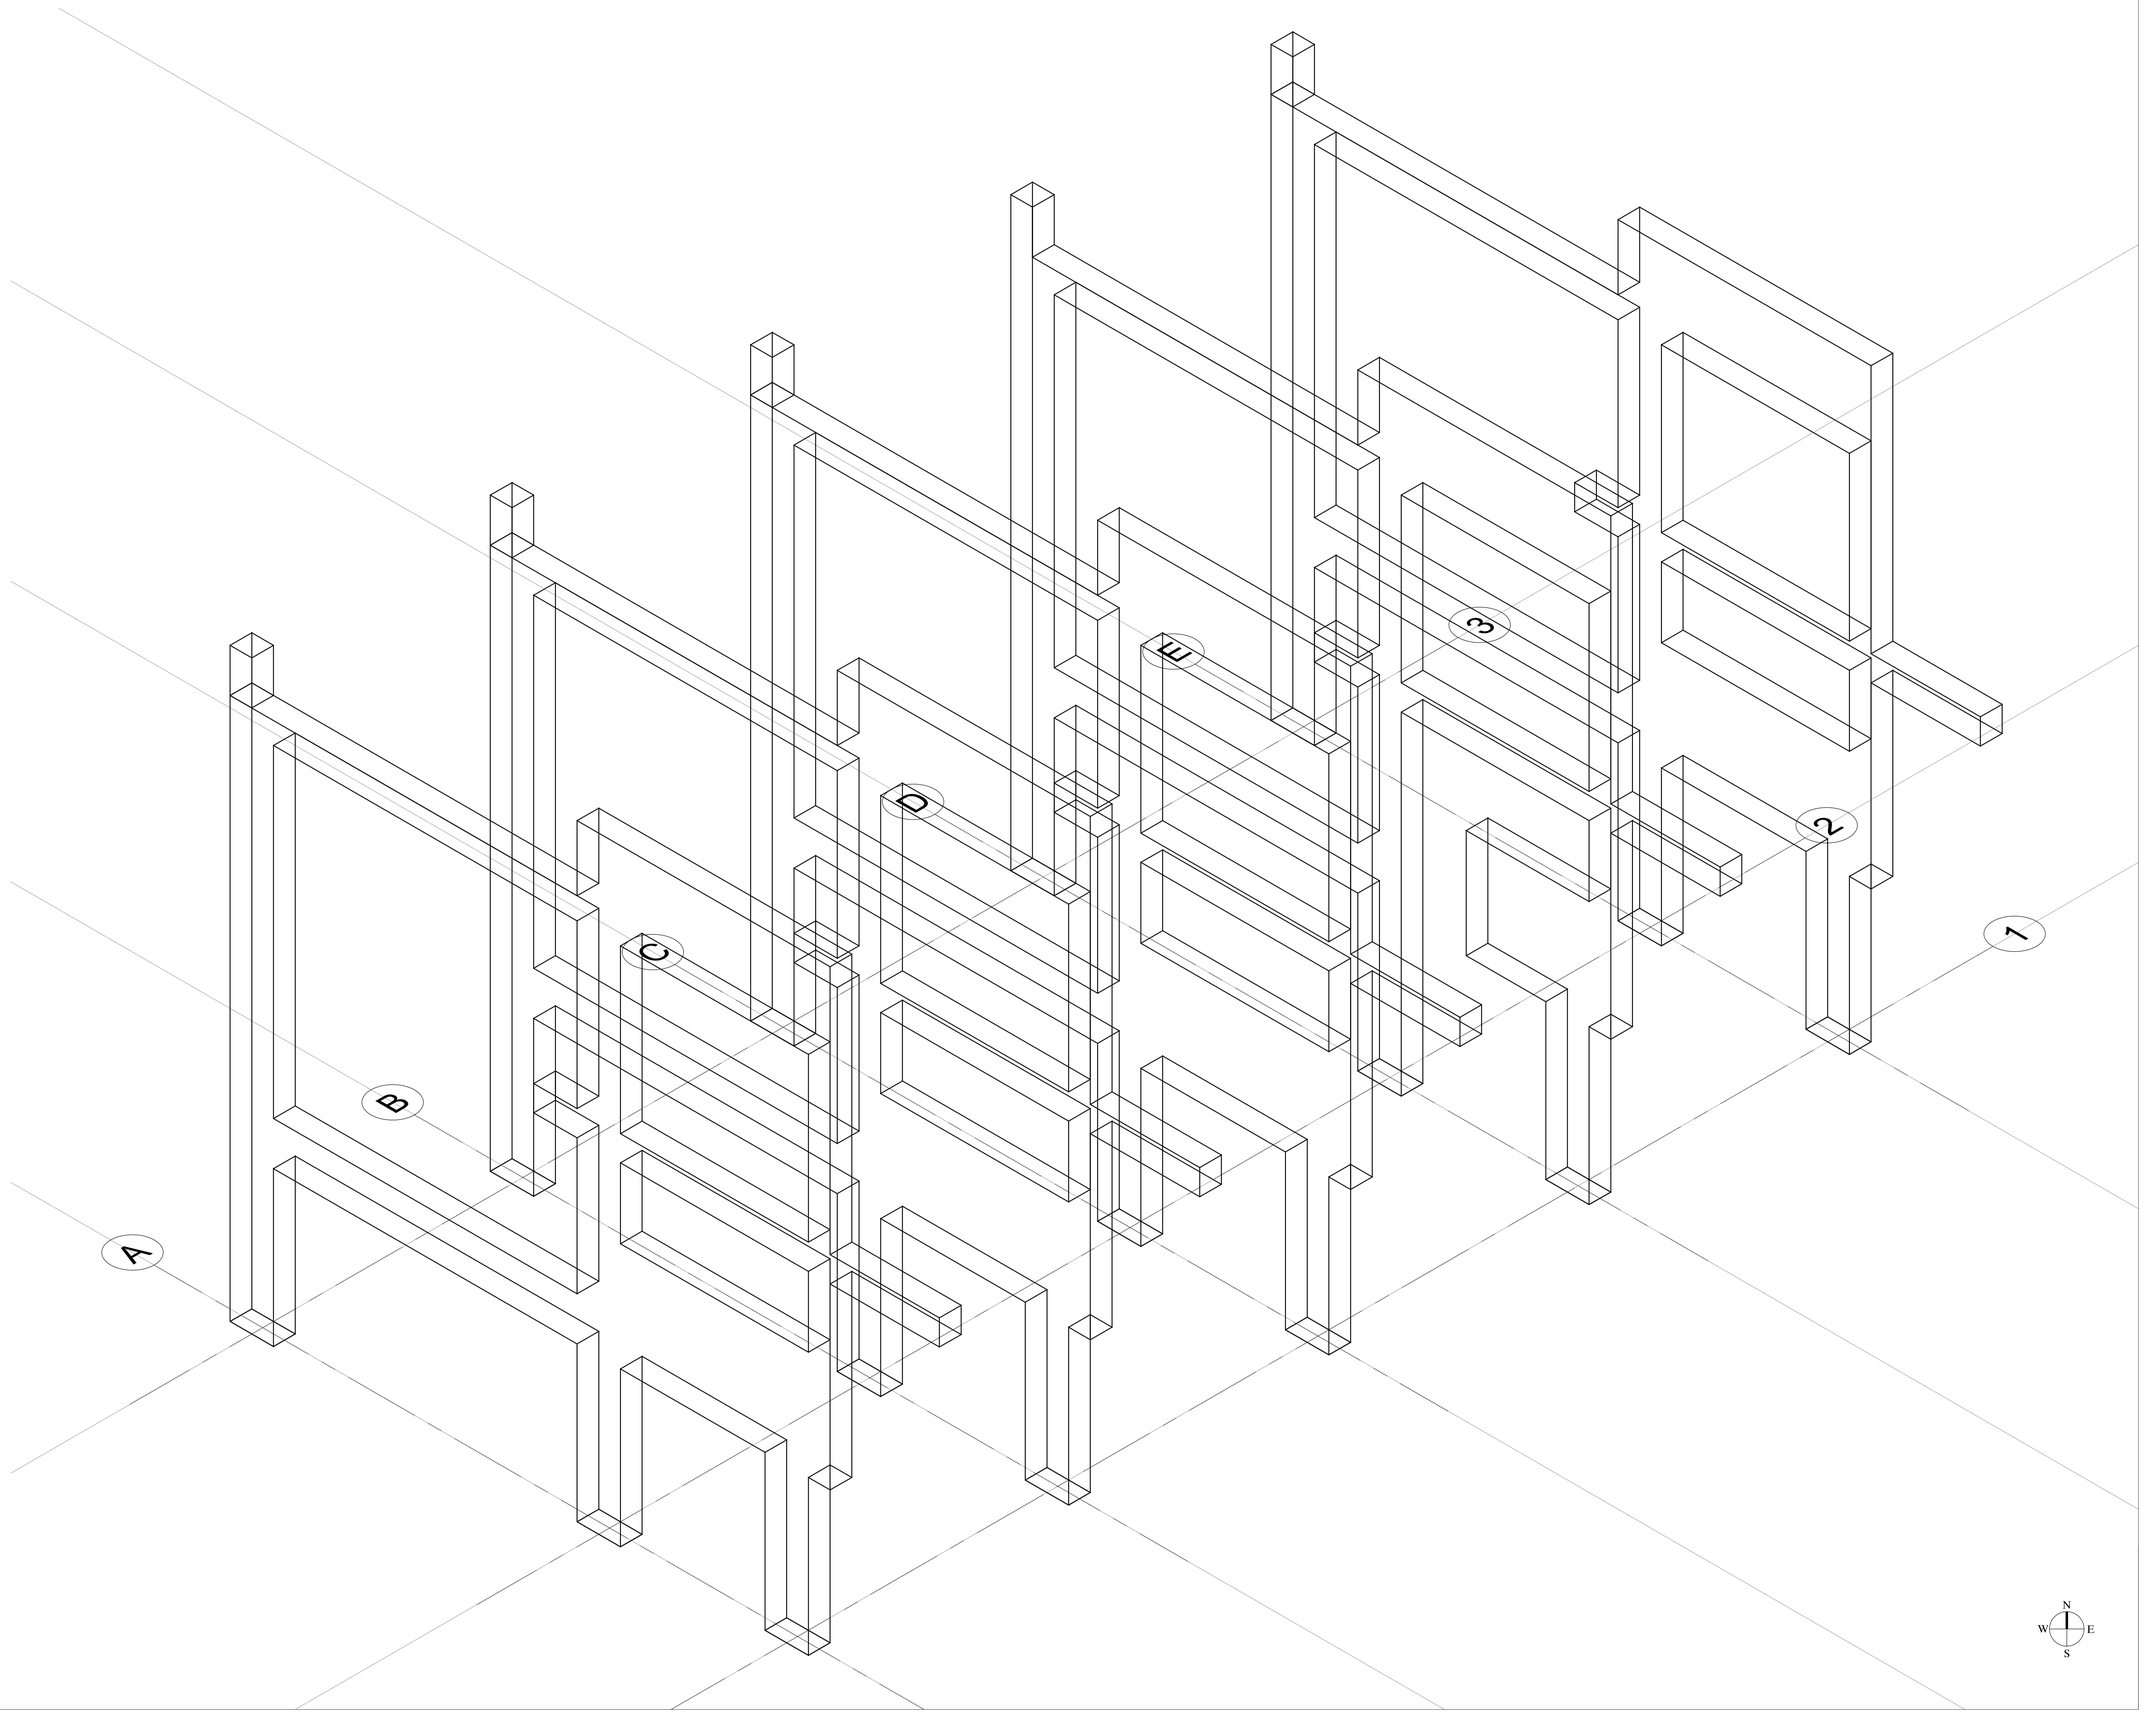


*Student Name:*

**LAST NAME, FIRST NAME**

*Brooklyn Office:*

Department of Architectural Technology
186 Jay Street, Brooklyn New York

DATE OF FIRST ISSUE:

| | |
|---|---|
| | |
| | |
| | |
| | |
| | |
| | |
| | |
| | |
| | |
| | |
| | |
| | |
| | |
| | |

PROJECT

DWG TITLE

SEAL & SIGNATURE

DATE:

PROJECT NO.

DRAWING BY:

CHK BY:

DWG NO:

CADD FILE NO.

PAGE