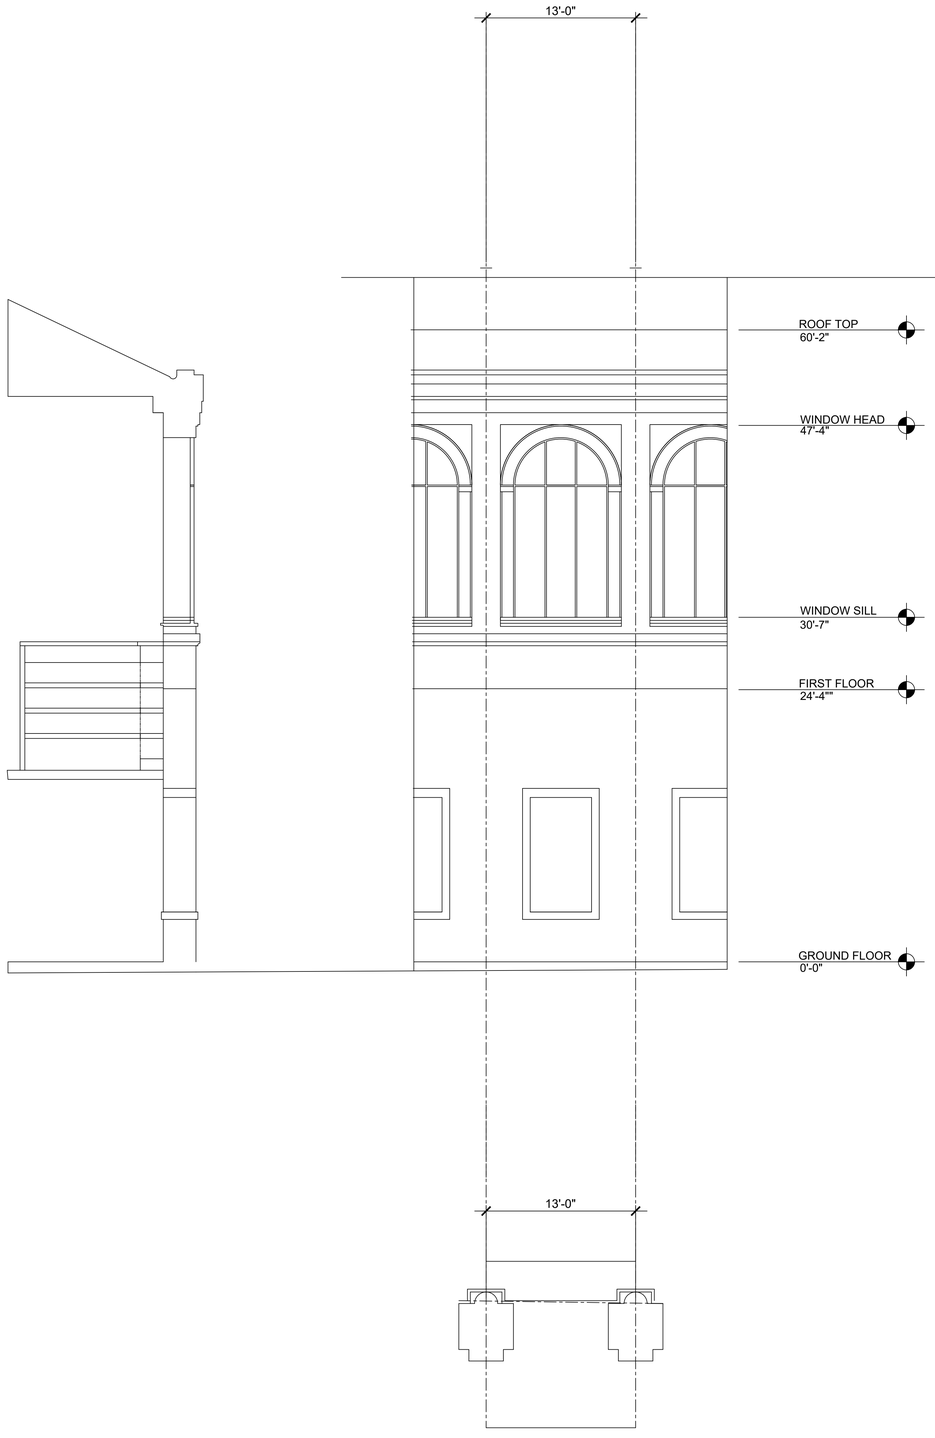

# CAMBRIDGE LIBRARY

*Student Name:*

**FRANCIS, CHANDANIE**

*Brooklyn Office:*

Department of Architectural Technology
186 Jay Street, Brooklyn New York

DATE OF FIRST ISSUE:
03/02/2017

| | |
|---|---|
| **03/06/2017** | 03/06/2017 |
| | |
| | |
| | |
| | |
| | |
| | |
| | |
| | |
| | |
| | |
| | |
| | |

PROJECT

DWG TITLE

DRAWING TITLE

SEAL & SIGNATURE

DATE: **YYYY MM DD**
PROJECT NO. **YYYY_NN**
DRAWING BY: **XXX**
CHK BY:
DWG NO:

**XX-101.00**

CADD FILE NO. XXX-101.00_XXXX
PAGE 1 OF X

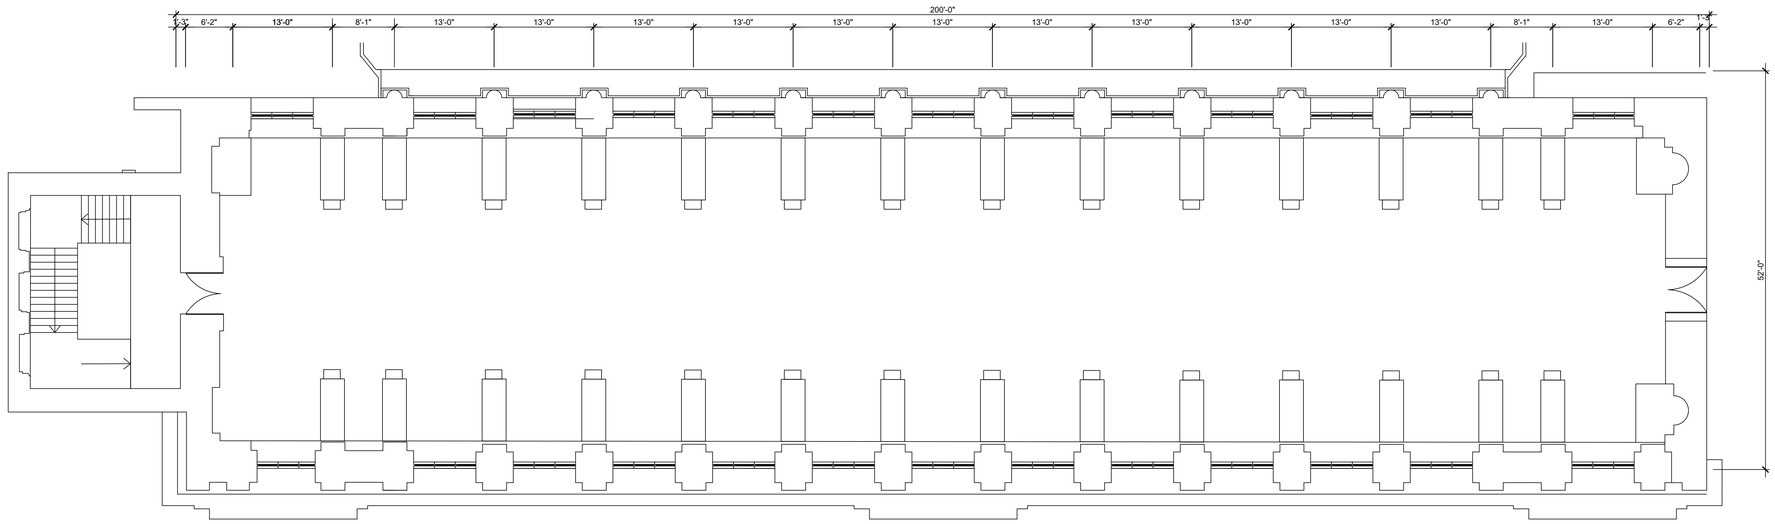


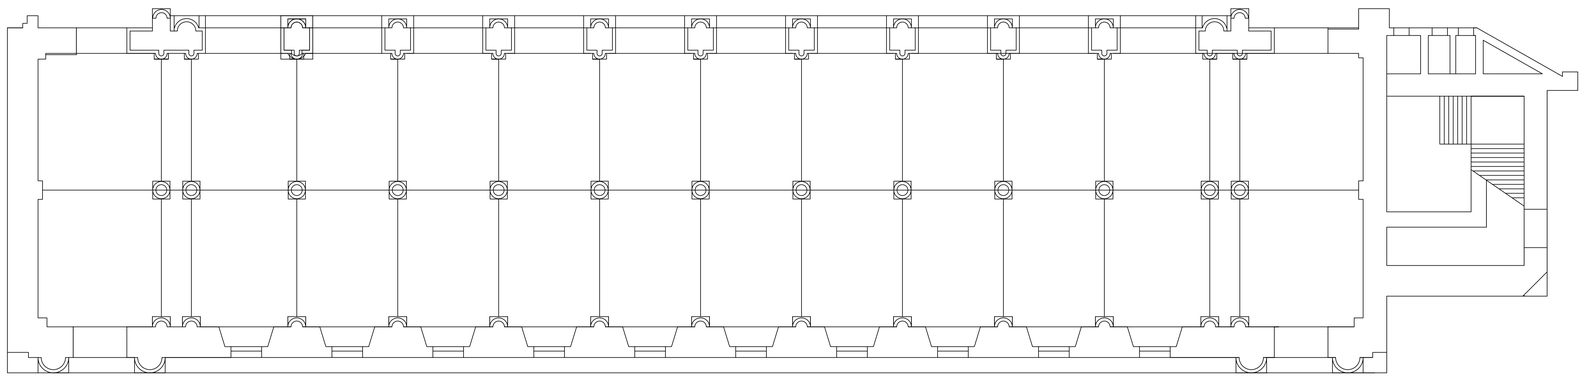

# CAMBRIDGE LIBRARY

*Student Name:*

**FRANCIS, CHANDANIE**

*Brooklyn Office:*

Department of Architectural Technology
186 Jay Street, Brooklyn New York

DATE OF FIRST ISSUE:
03/02/2017

| | |
|---|---|
| **03/06/2017** | 03/06/2017 |
| | |
| | |
| | |
| | |
| | |
| | |
| | |
| | |
| | |
| | |
| | |
| | |

PROJECT

DWG TITLE

DRAWING TITLE

SEAL & SIGNATURE

DATE: **YYYY MM DD**
PROJECT NO. **YYYY_NN**
DRAWING BY: **XXX**
CHK BY:
DWG NO:

**XX-101.00**

CADD FILE NO. XXX-101.00_XXXX
PAGE 1 OF X

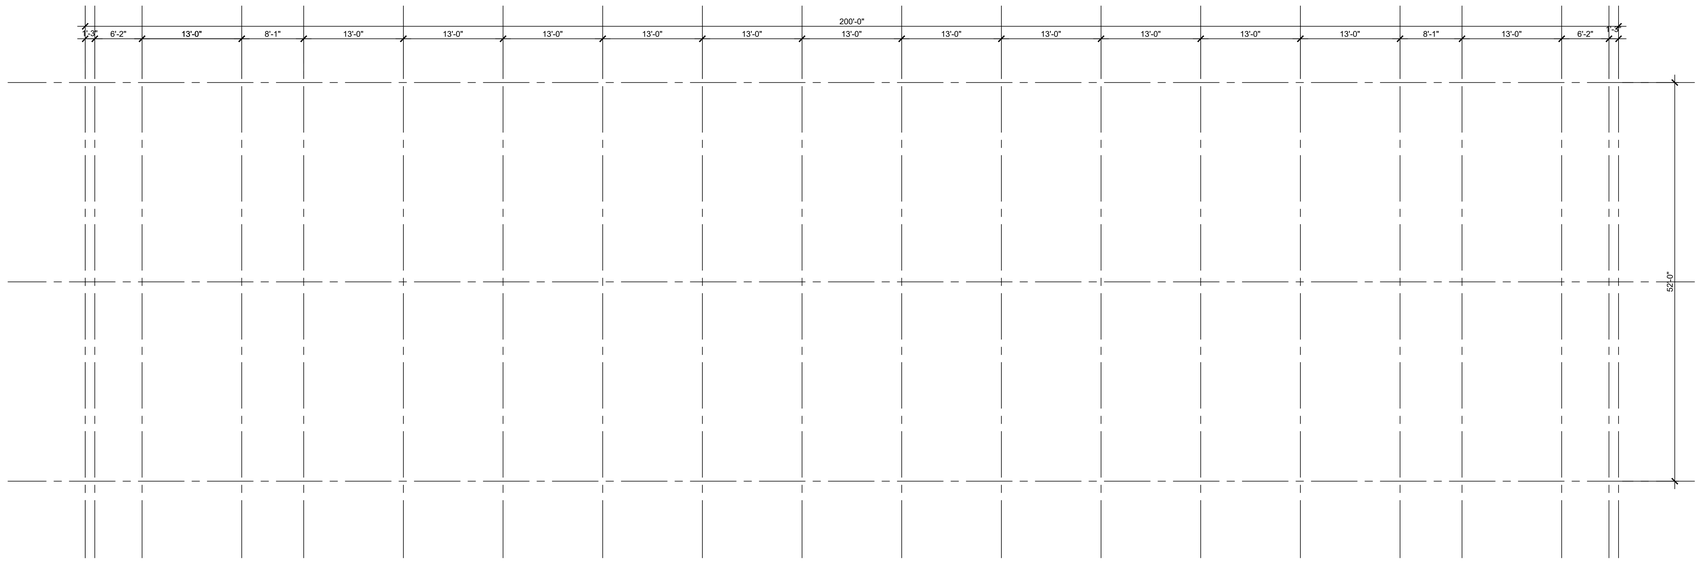

# CAMBRIDGE LIBRARY

*Student Name:*

**FRANCIS, CHANDANIE**

*Brooklyn Office:*

Department of Architectural Technology
186 Jay Street, Brooklyn New York

DATE OF FIRST ISSUE:
03/02/2017

| | |
|---|---|
| **03/06/2017** | 03/06/2017 |
| | |
| | |
| | |
| | |
| | |
| | |
| | |
| | |
| | |
| | |
| | |
| | |
| | |

PROJECT

DWG TITLE

DRAWING TITLE

SEAL & SIGNATURE

DATE: **YYYY MM DD**
PROJECT NO. **YYYY_NN**
DRAWING BY: **XXX**
CHK BY:
DWG NO:

XX-101.00

CADD FILE NO. XXX-101.00_XXXX
PAGE 1 OF X