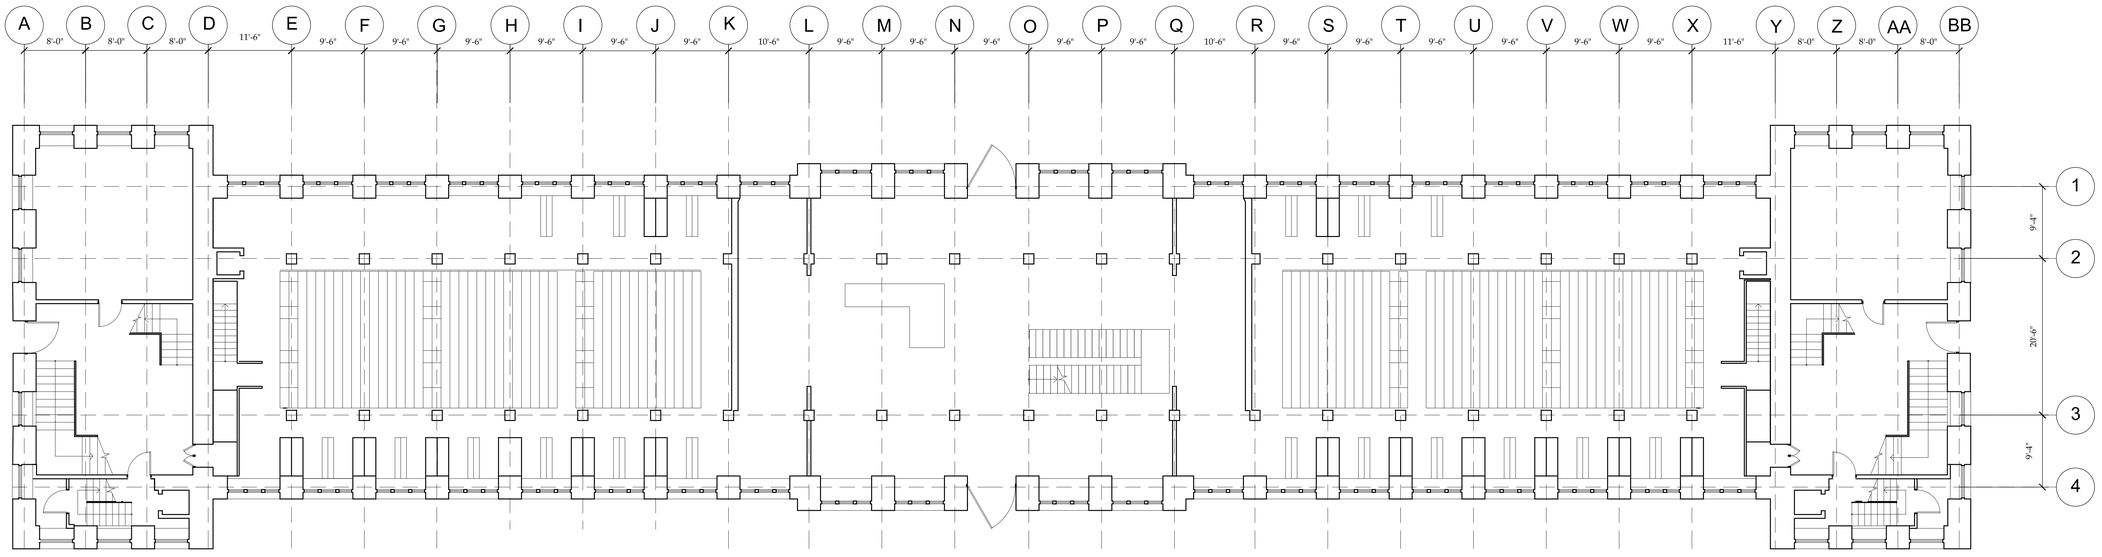

N
W E
S

TRINITY COLLEGE LIBRARY

College Street,
Dublin City Centre

Student Name:

REN, YING

Brooklyn Office:

Department of Architectural Technology
186 Jay Street, Brooklyn New York

DATE OF FIRST ISSUE: MONTH DD, YYYY

5/20/17	

PROJECT

MAJOR CASE STUDY

DWG TITLE

GROUND FLOOR PLAN

SEAL & SIGNATURE

DATE: **2017 05 26**

PROJECT NO. **YYYY_NN**

DRAWING BY: **YING REN**

CHK BY: **JAM / TMA**

DWG NO:

A-100.00

CADD FILE NO. XXX-101.00_XXXX

PAGE 1 OF B