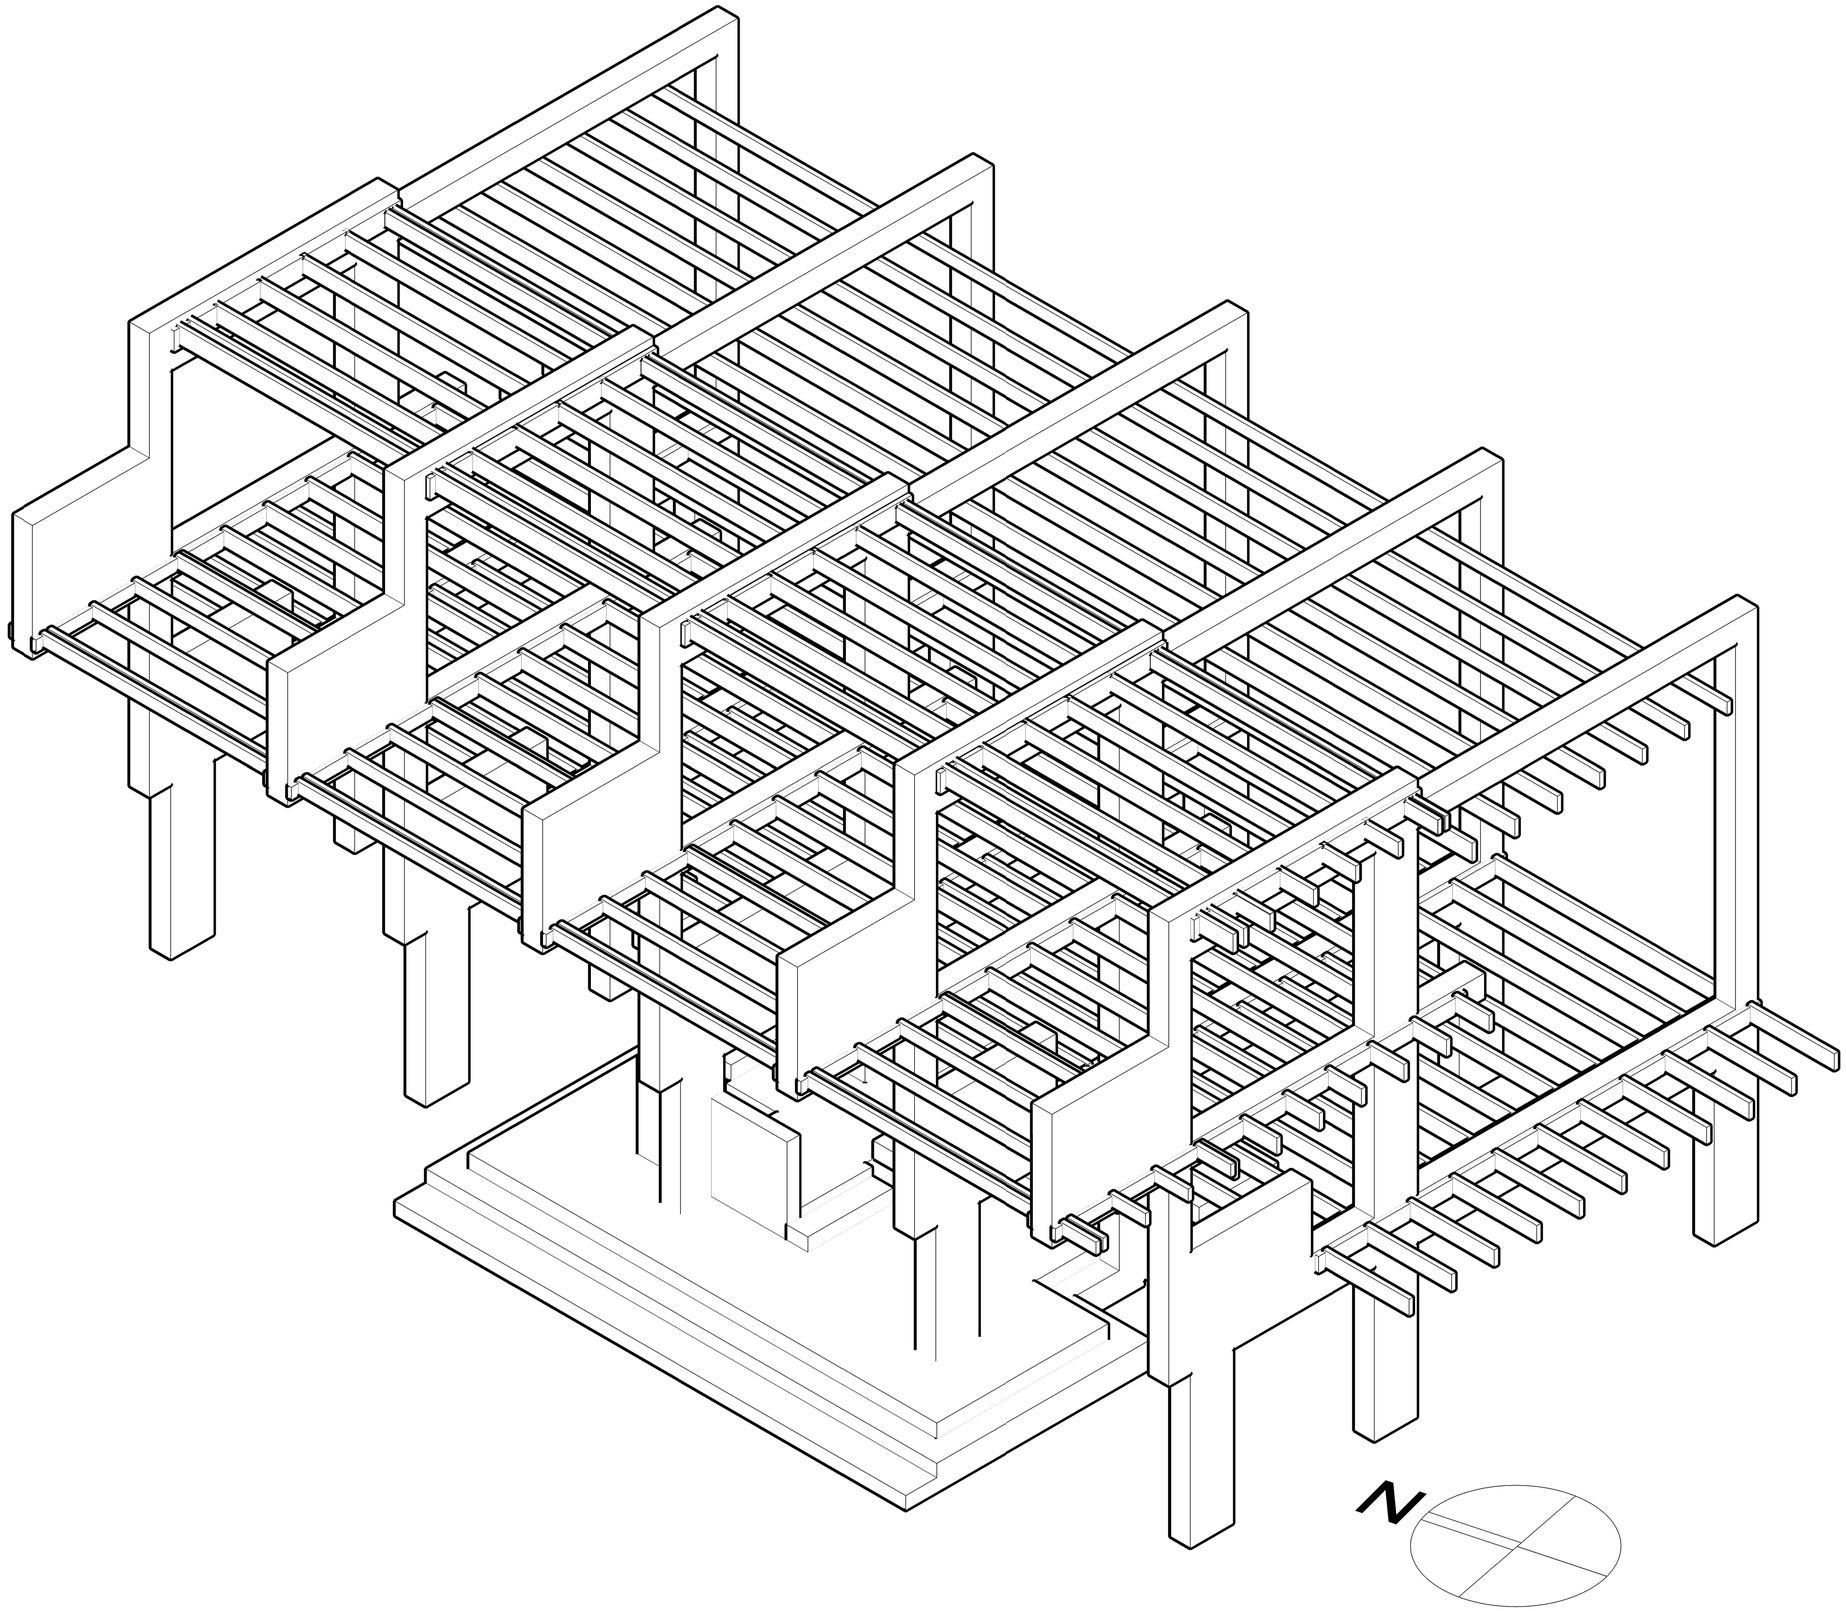

Student Name:

LAST NAME, FIRST NAME

Brooklyn Office:

Department of Architectural Technology
186 Jay Street, Brooklyn New York

DATE OF FIRST ISSUE:

PROJECT

DWG TITLE

SEAL & SIGNATURE

DATE:

PROJECT NO.

DRAWING BY:

CHK BY:

DWG NO:

CADD FILE NO.

PAGE