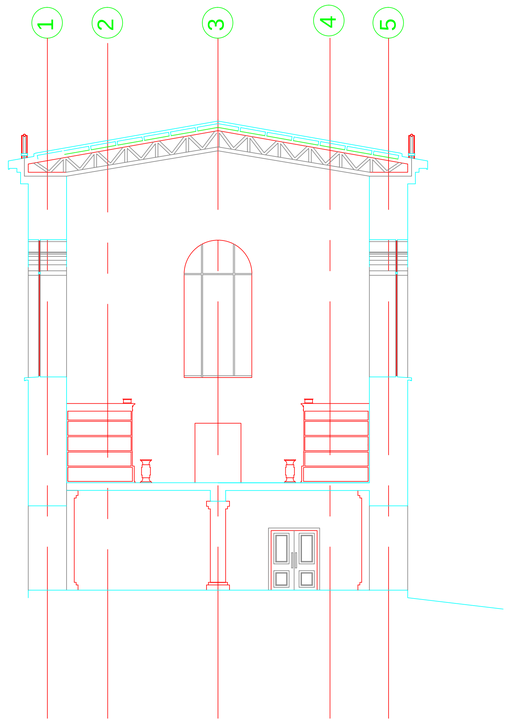

SHORT SECTION
SCALE: 1/8" = 1'-0"

Student Name:
CHARLES, IMNER
Brooklyn Office:
Department of Architectural Technology
185 Jay Street, Brooklyn New York

DATE OF FIRST ISSUE:

PROJECT

DWG TITLE

SEAL & SIGNATURE

DATE:
PROJECT NO.
DRAWING BY:
CHK BY:
DWG NO.

CADD FILE NO.

PAGE