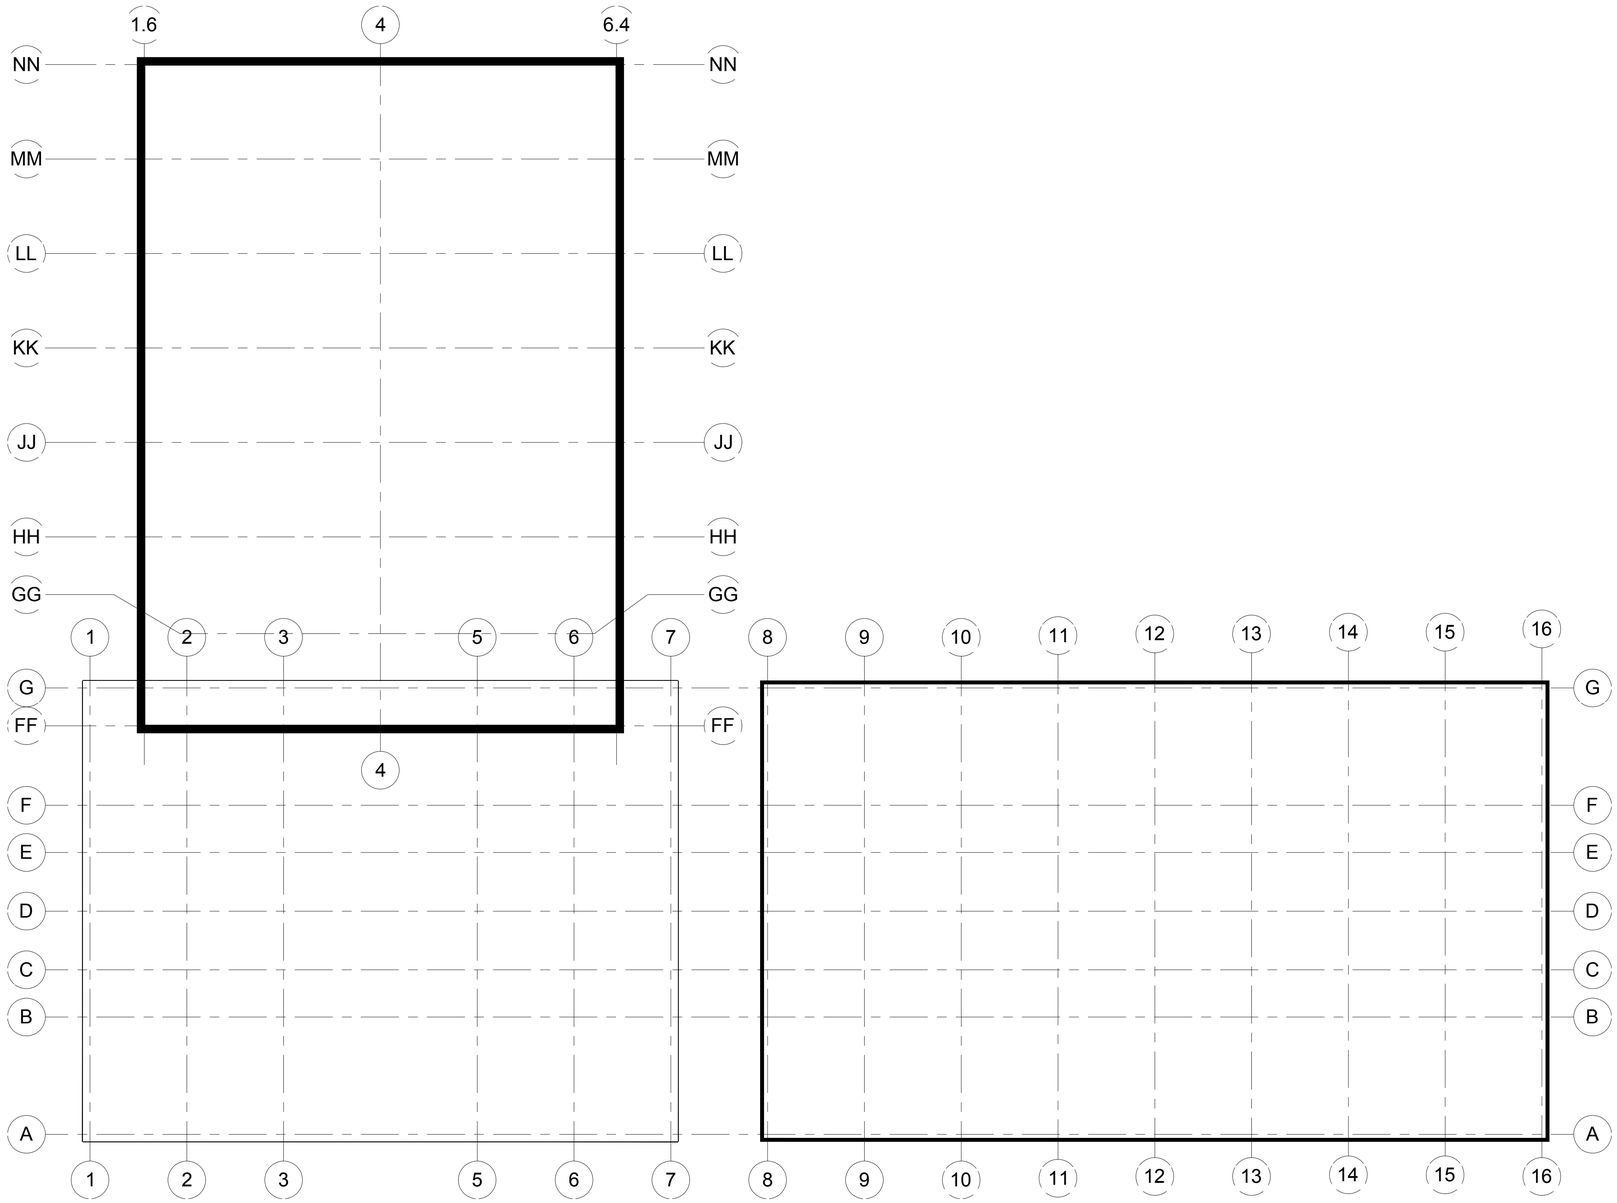

1 floor plan
1/16" = 1'-0"

Autodesk® Revit®

www.autodesk.com/revit

Consultant
Address
Address
Phone
Fax
e-mail

Consultant
Address
Address
Phone
Fax
e-mail

Consultant
Address
Address
Phone
Fax
e-mail

Consultant
Address
Address
Phone
Fax
e-mail

Consultant
Address
Address
Phone
Fax
e-mail

No.	Description	Date

Diego Vega

Academic project

Floor plan

Project number	1
Date	3/13/14
Drawn by	Diego Vega
Checked by	Prof. King

A100

Scale	1/16" = 1'-0"

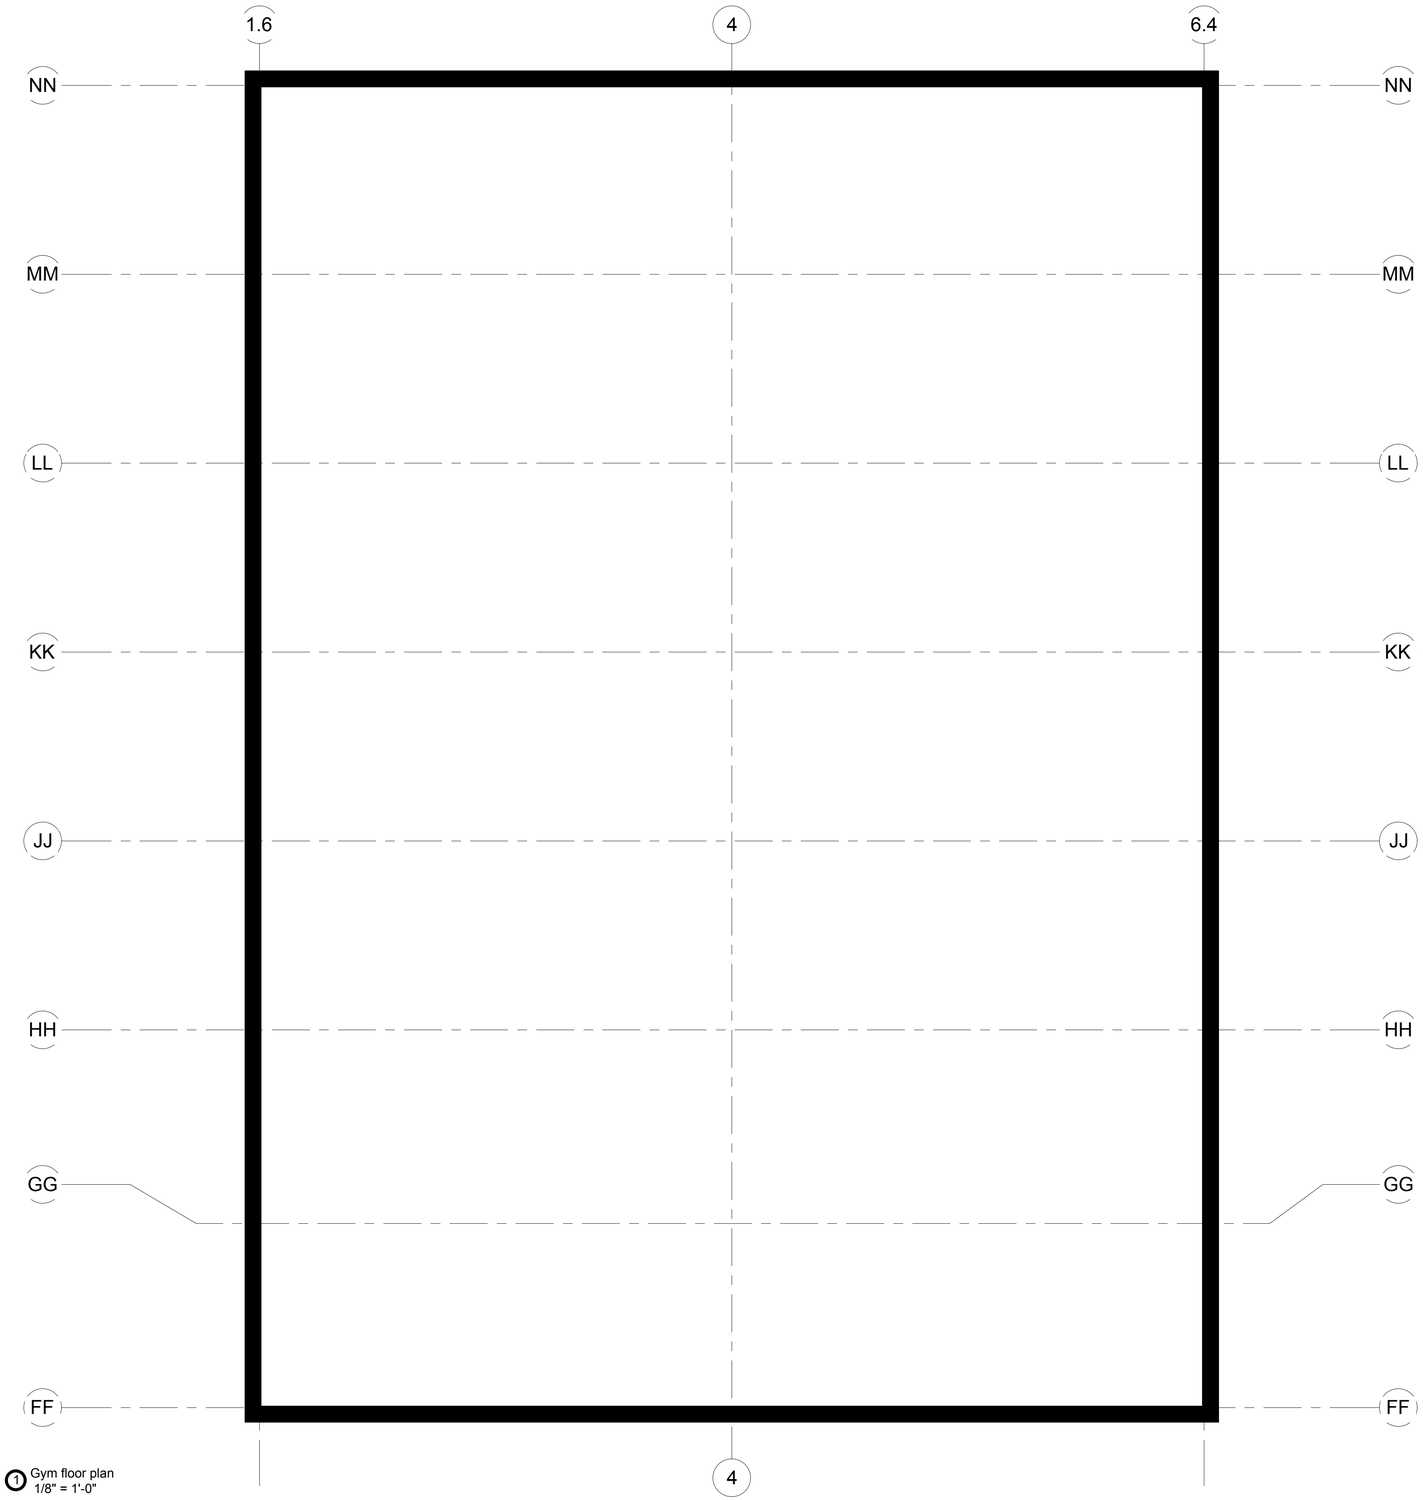

1 Gym floor plan
1/8" = 1'-0"

www.autodesk.com/revit

Consultant
Address
Address
Phone
Fax
e-mail

Consultant
Address
Address
Phone
Fax
e-mail

Consultant
Address
Address
Phone
Fax
e-mail

Consultant
Address
Address
Phone
Fax
e-mail

Consultant
Address
Address
Phone
Fax
e-mail

No.	Description	Date

Diego Vega

Academic project

Gym Floor Plan

Project number	1
Date	3/13/14
Drawn by	Diego Vega
Checked by	Prof. King

A101

Scale	1/8" = 1'-0"

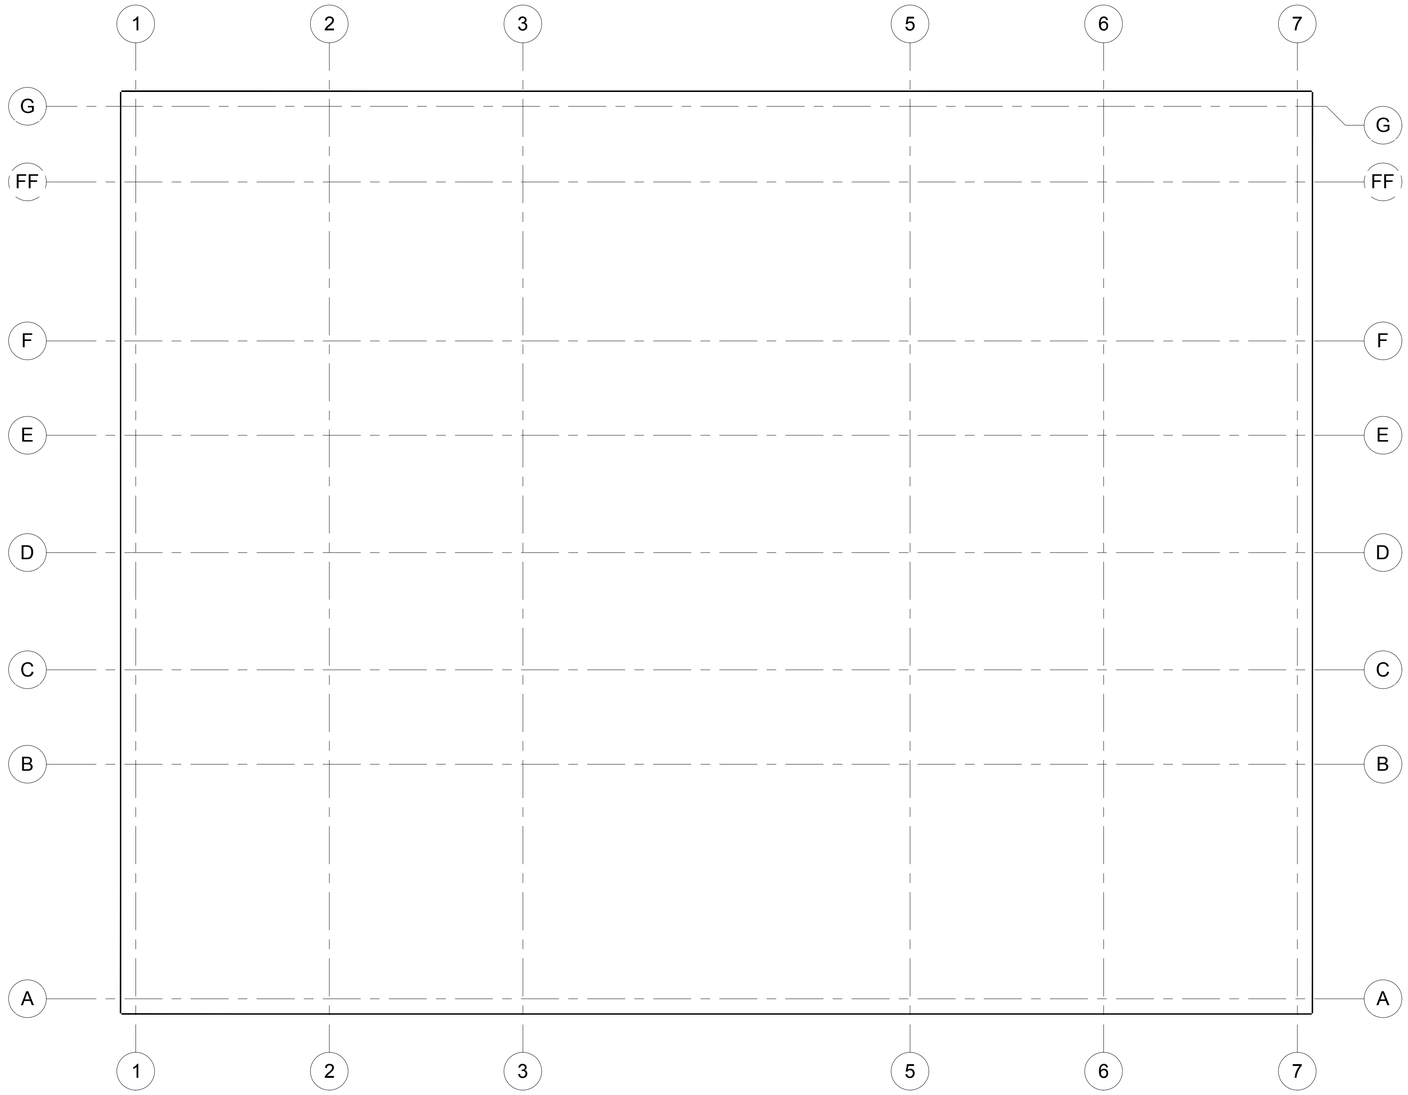

1 Atrium floor plan
1/8" = 1'-0"

Autodesk® Revit®

www.autodesk.com/revit

Consultant
Address
Address
Phone
Fax
e-mail

Consultant
Address
Address
Phone
Fax
e-mail

Consultant
Address
Address
Phone
Fax
e-mail

Consultant
Address
Address
Phone
Fax
e-mail

Consultant
Address
Address
Phone
Fax
e-mail

No.	Description	Date

Diego Vega

Academic project

Atrium floor plan

Project number	1
Date	3/13/14
Drawn by	Diego vega
Checked by	Prof. King

A102

Scale	1/8" = 1'-0"

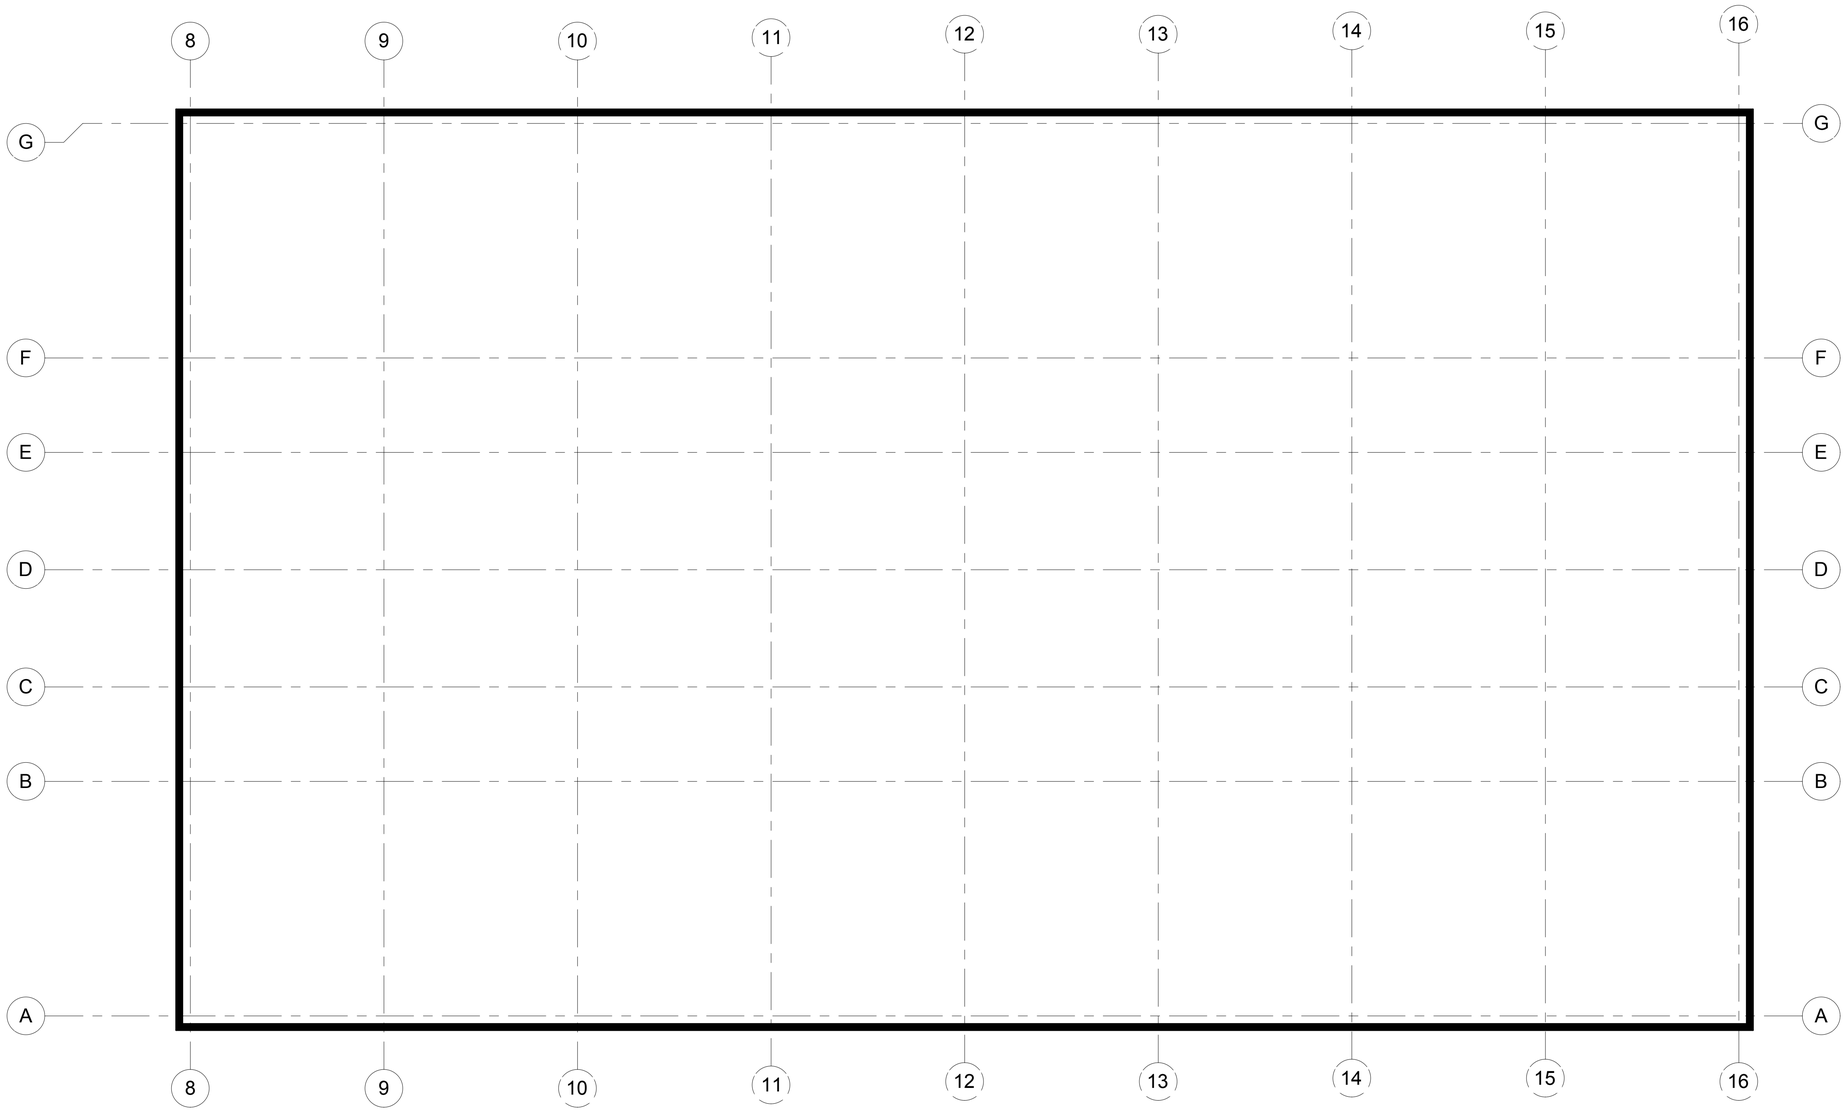

1 Lab floor plan
1/8" = 1'-0"

www.autodesk.com/revit

Consultant
Address
Address
Phone
Fax
e-mail

Consultant
Address
Address
Phone
Fax
e-mail

Consultant
Address
Address
Phone
Fax
e-mail

Consultant
Address
Address
Phone
Fax
e-mail

Consultant
Address
Address
Phone
Fax
e-mail

No.	Description	Date

Diego Vega

Academic project

Lab floor plan

Project number	1
Date	3/13/14
Drawn by	Diego Vega
Checked by	Prof. King

A103

Scale	1/8" = 1'-0"

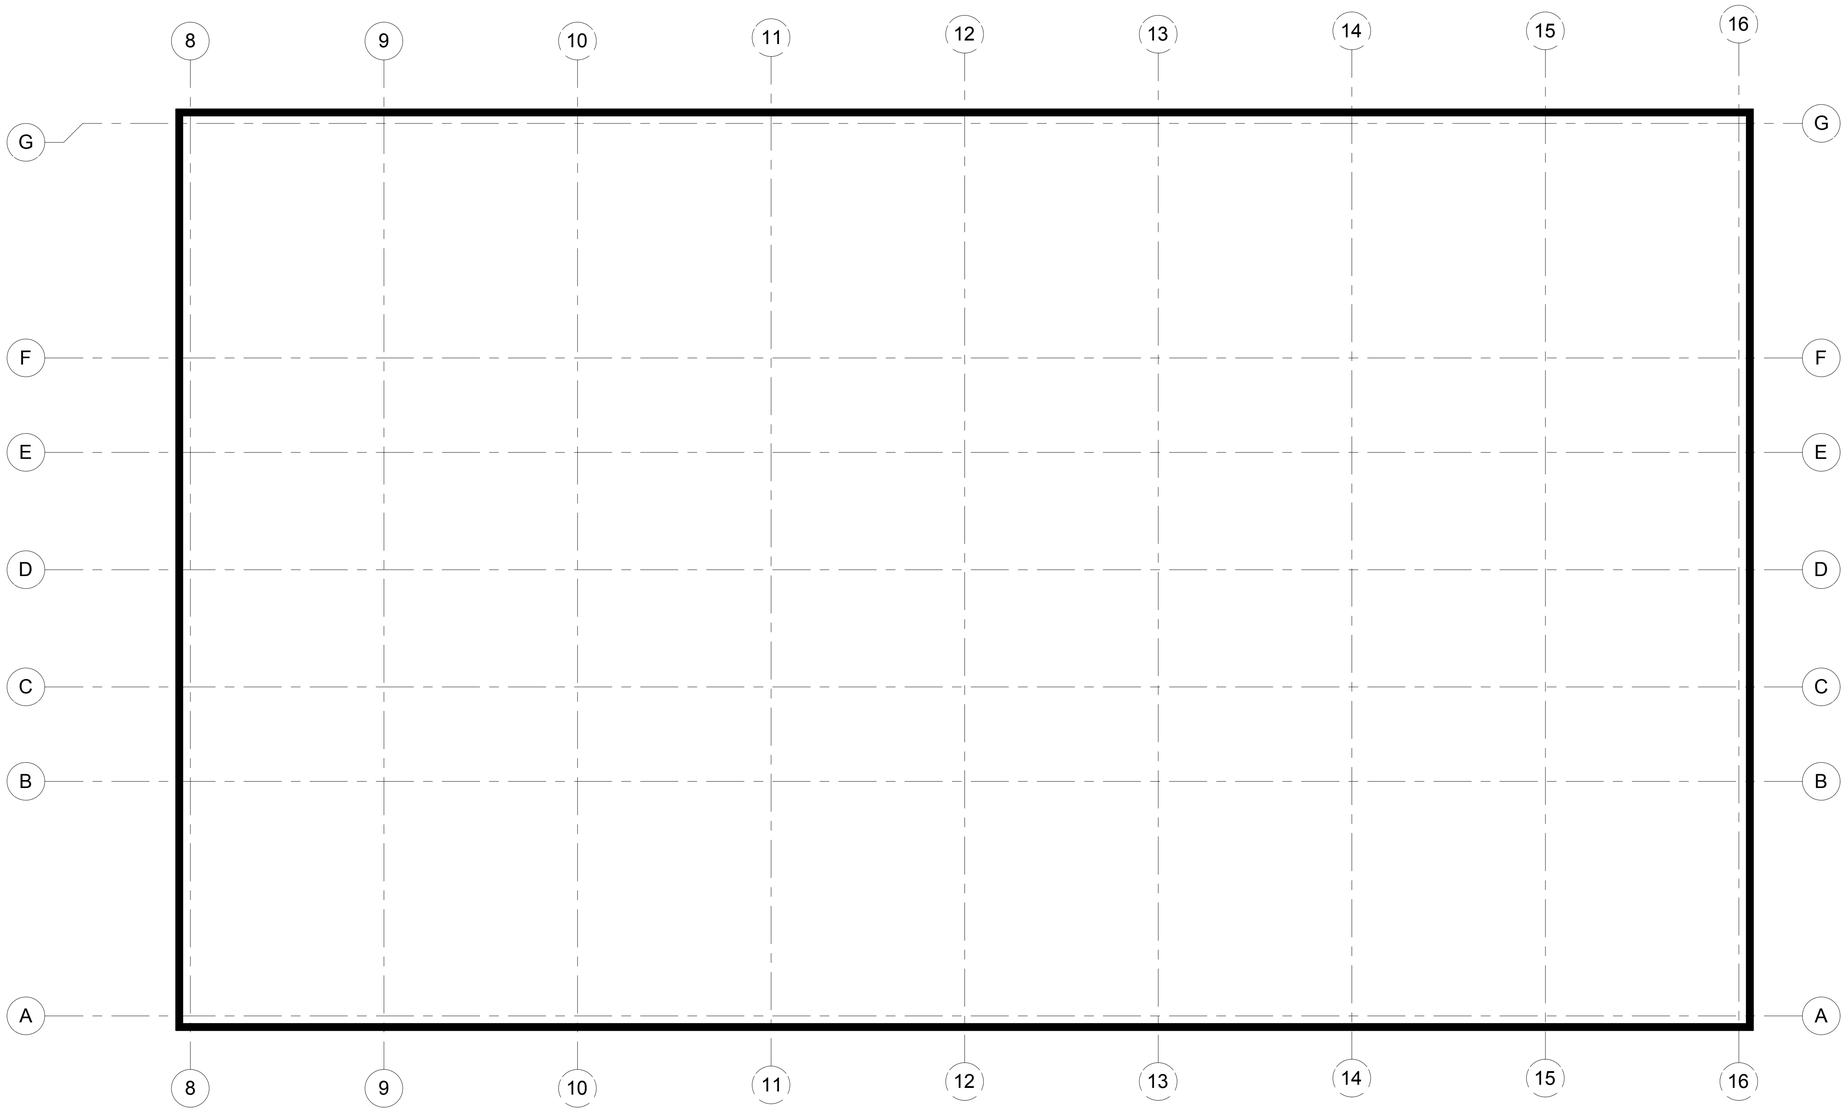

1 Fourth floor plan
1/8" = 1'-0"

www.autodesk.com/revit

Consultant
Address
Address
Phone
Fax
e-mail

Consultant
Address
Address
Phone
Fax
e-mail

Consultant
Address
Address
Phone
Fax
e-mail

Consultant
Address
Address
Phone
Fax
e-mail

Consultant
Address
Address
Phone
Fax
e-mail

No.	Description	Date

Diego Vega

Academic project

Lab floor plan

Project number	1
Date	3/13/14
Drawn by	Diego Vega
Checked by	Prof. King

A104

Scale	1/8" = 1'-0"

3/13/2014 11:55:38 PM

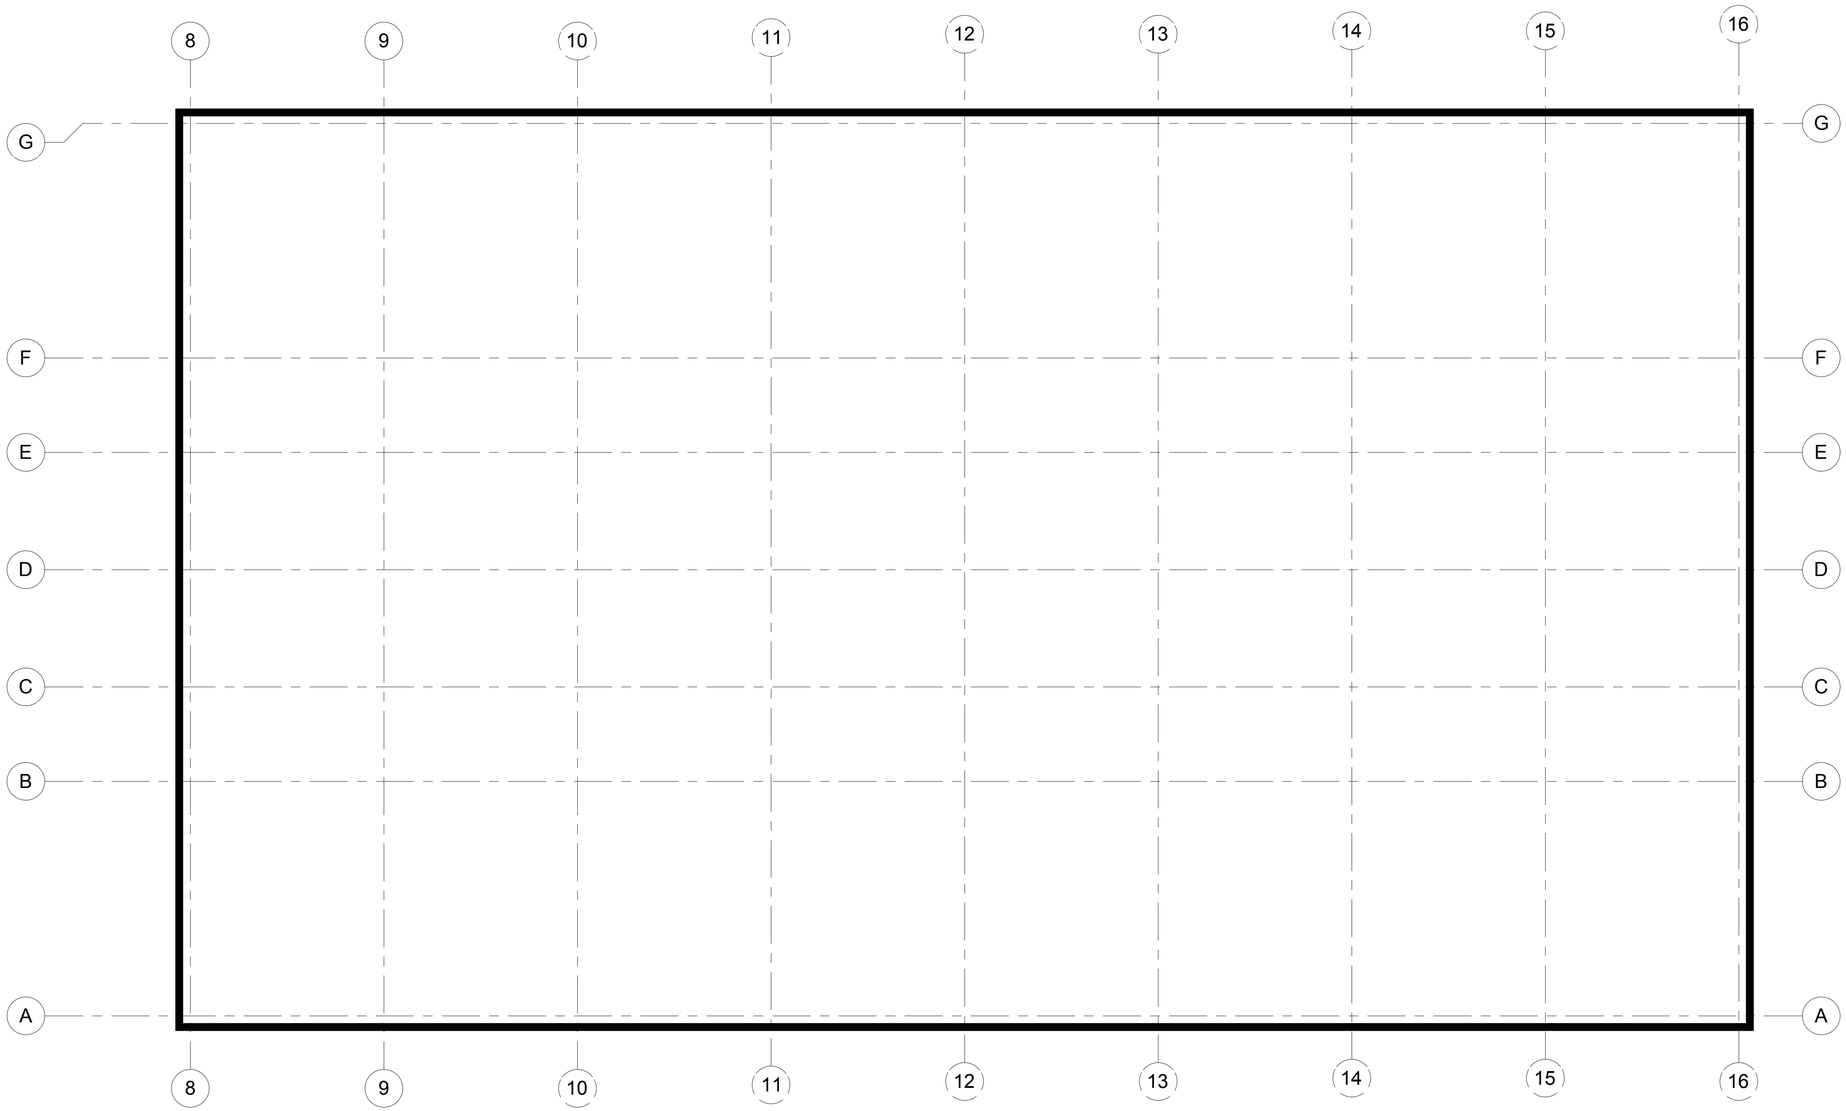

1 Sixth floor plan
1/8" = 1'-0"

www.autodesk.com/revit

Consultant
Address
Address
Phone
Fax
e-mail

Consultant
Address
Address
Phone
Fax
e-mail

Consultant
Address
Address
Phone
Fax
e-mail

Consultant
Address
Address
Phone
Fax
e-mail

Consultant
Address
Address
Phone
Fax
e-mail

No.	Description	Date

Diego Vega

Academic project

Lab floor plan

Project number	1
Date	3/13/14
Drawn by	Diego Vega
Checked by	Prof. King

A105

Scale	1/8" = 1'-0"

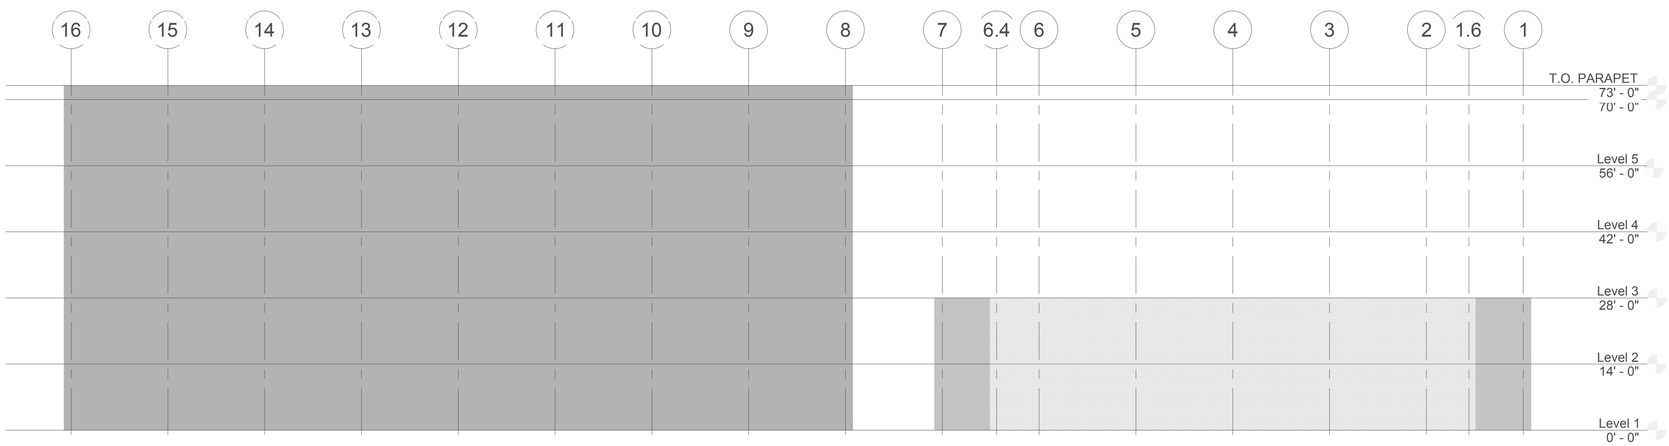

1 East View
1/16" = 1'-0"

Autodesk® Revit®

www.autodesk.com/revit

Consultant
Address
Address
Phone
Fax
e-mail

Consultant
Address
Address
Phone
Fax
e-mail

Consultant
Address
Address
Phone
Fax
e-mail

Consultant
Address
Address
Phone
Fax
e-mail

Consultant
Address
Address
Phone
Fax
e-mail

No.	Description	Date

Diego Vega

Academic project

East View

Project number	1
Date	3/13/14
Drawn by	Diego Vega
Checked by	Checker

A106

Scale 1/16" = 1'-0"

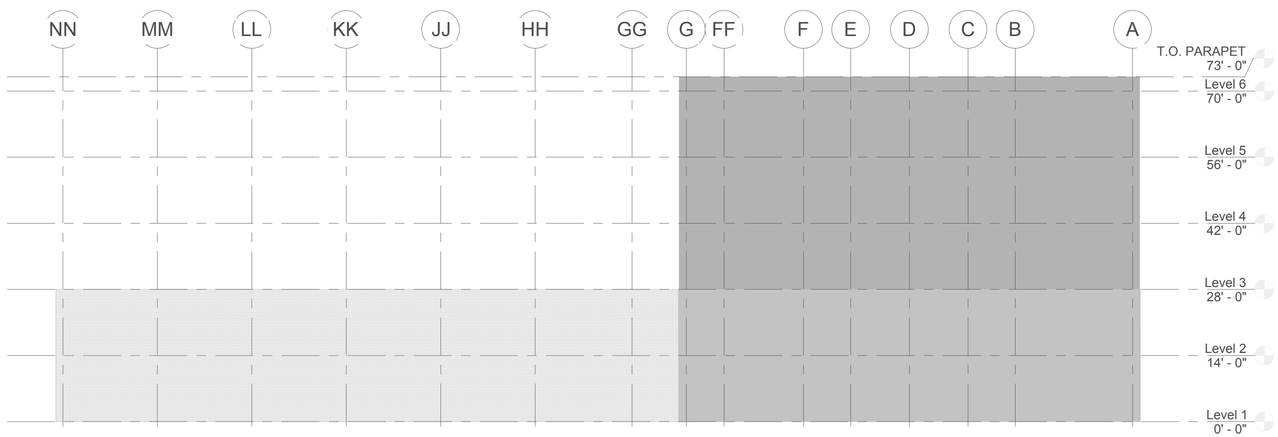

1 North View
1/16" = 1'-0"

Autodesk® Revit®

www.autodesk.com/revit

Consultant
Address
Address
Phone
Fax
e-mail

Consultant
Address
Address
Phone
Fax
e-mail

Consultant
Address
Address
Phone
Fax
e-mail

Consultant
Address
Address
Phone
Fax
e-mail

Consultant
Address
Address
Phone
Fax
e-mail

No.	Description	Date

Diego Vega

Academic project

North View

Project number	1
Date	3/13/14
Drawn by	Diego Vega
Checked by	Prof. King

A107

Scale 1/16" = 1'-0"

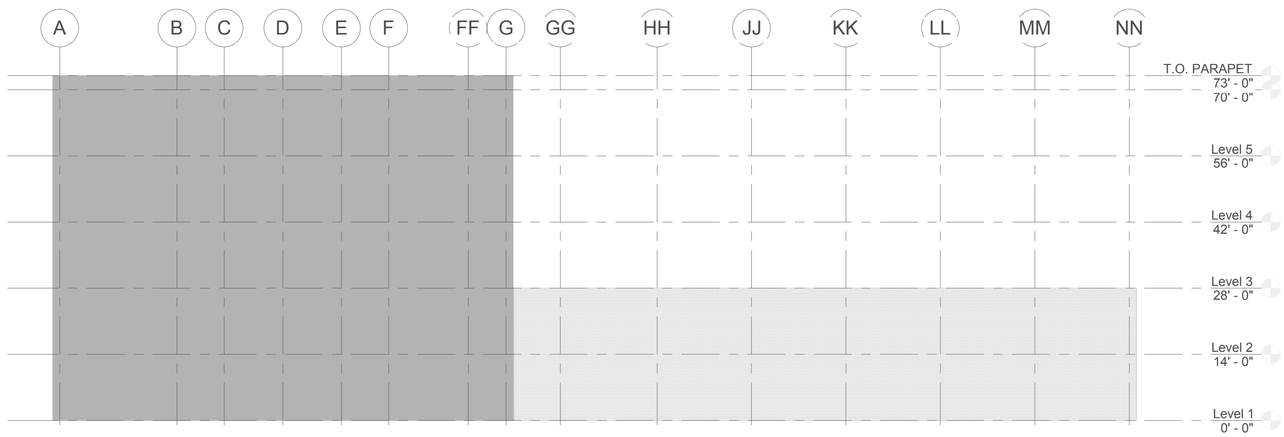

1 South View
1/16" = 1'-0"

Autodesk® Revit®

www.autodesk.com/revit

Consultant
Address
Address
Phone
Fax
e-mail

Consultant
Address
Address
Phone
Fax
e-mail

Consultant
Address
Address
Phone
Fax
e-mail

Consultant
Address
Address
Phone
Fax
e-mail

Consultant
Address
Address
Phone
Fax
e-mail

No.	Description	Date

Diego Vega

Academic project

South View

Project number	1
Date	3/13/14
Drawn by	Diego Vega
Checked by	Prof. King

A108

Scale	1/16" = 1'-0"

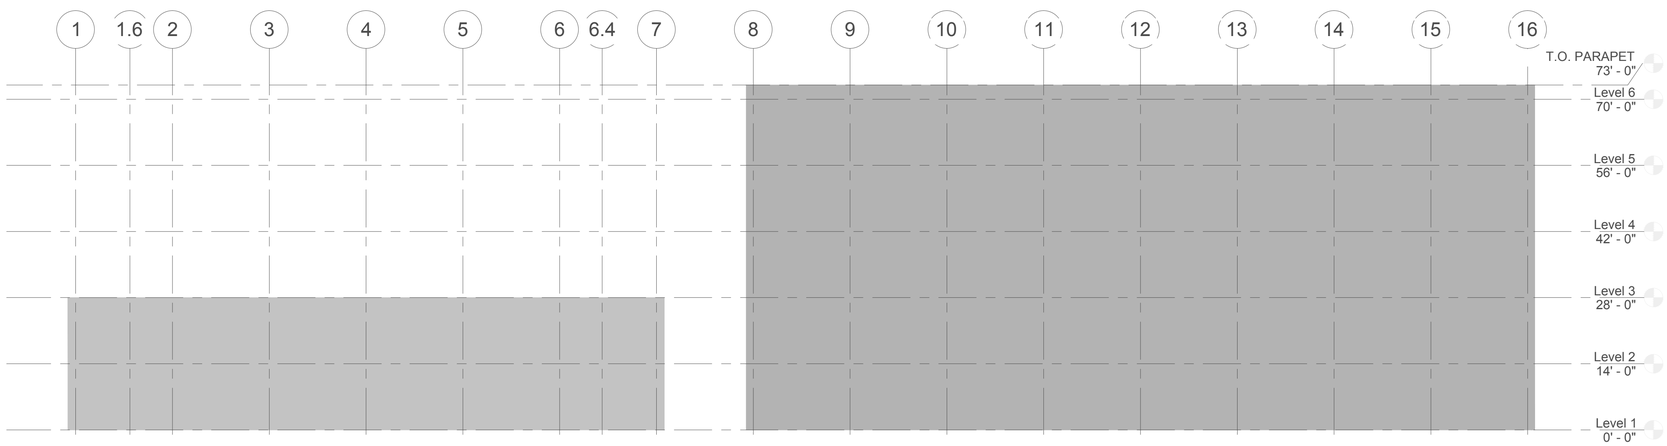

1 West View
1/16" = 1'-0"

Autodesk® Revit®

www.autodesk.com/revit

Consultant
Address
Address
Phone
Fax
e-mail

Consultant
Address
Address
Phone
Fax
e-mail

Consultant
Address
Address
Phone
Fax
e-mail

Consultant
Address
Address
Phone
Fax
e-mail

Consultant
Address
Address
Phone
Fax
e-mail

No.	Description	Date

Diego Vega

Academic project

West View

Project number	1
Date	3/13/14
Drawn by	Diego Vega
Checked by	Prof. King

A109

Scale	1/16" = 1'-0"