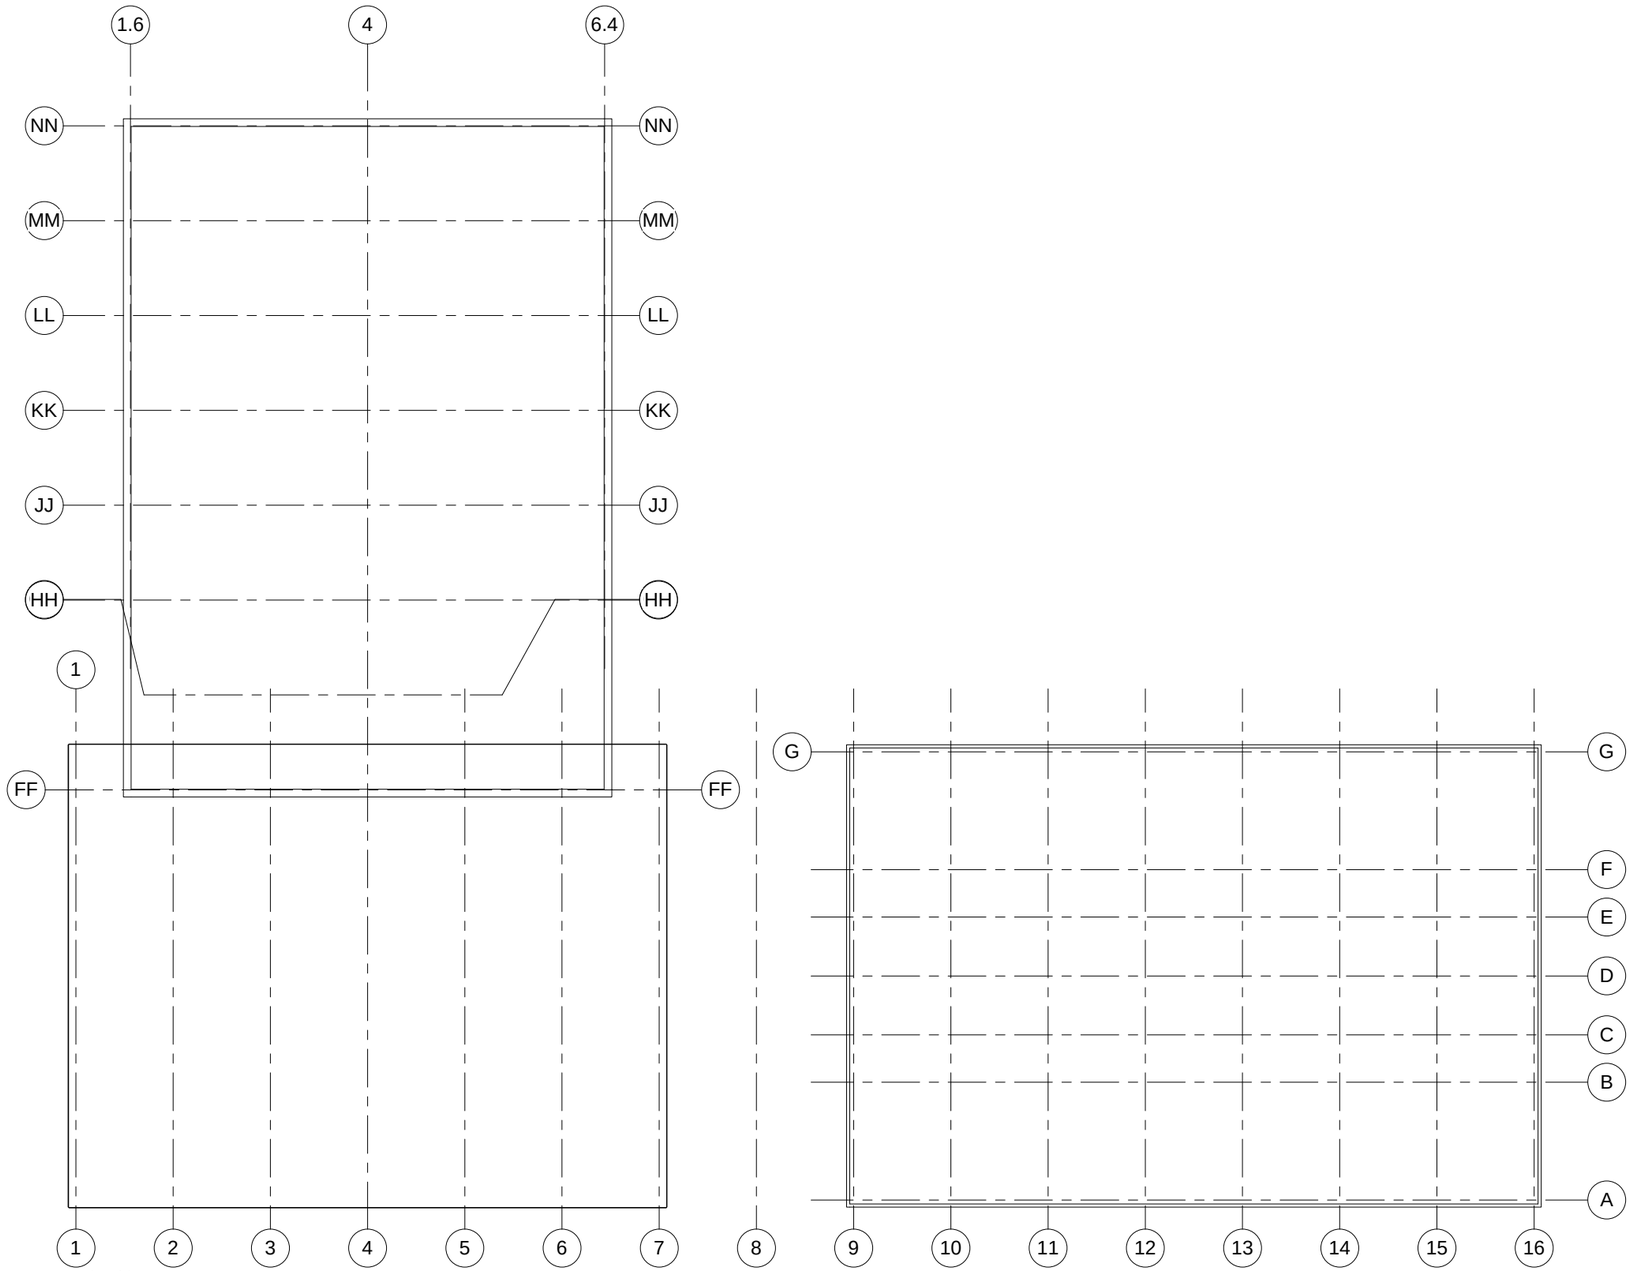

1 Level 1
1/16" = 1'-0"

www.autodesk.com/revit

No.	Description	Date

Danny Mena

Project Name

1ST FLOOR - COMPOSIT

Project number	Project Number
Date	10/23/2014
Drawn by	Danny Mena
Checked by	Pro. King

A-101

Scale	1/16" = 1'-0"

10/23/2014 4:45:38 PM

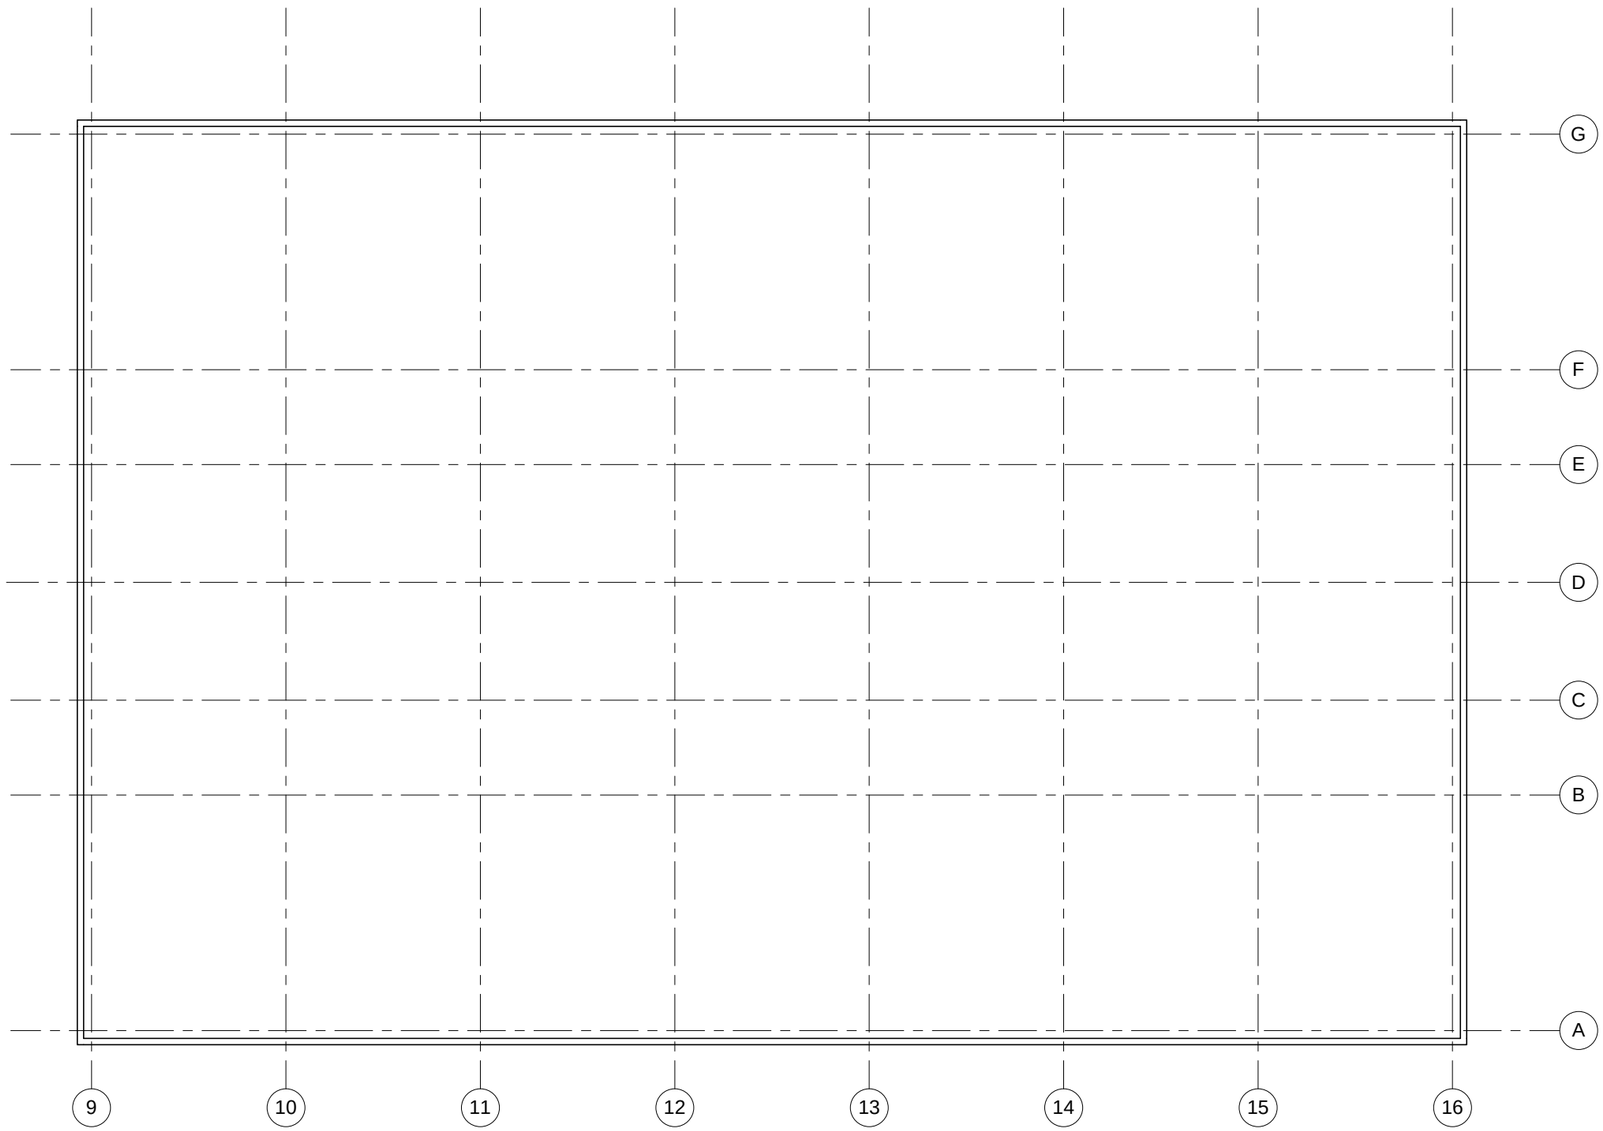

1 FIST FLOOR - ATRIUM
1/8" = 1'-0"

www.autodesk.com/revit

No.	Description	Date

Danny Mena

Project Name

1ST FLOOR - ATRUIM

Project number	Project Number
Date	10/23/2014
Drawn by	Danny Mena
Checked by	Prof. King

A-101.A

Scale	1/8" = 1'-0"

10/23/2014 4:45:38 PM

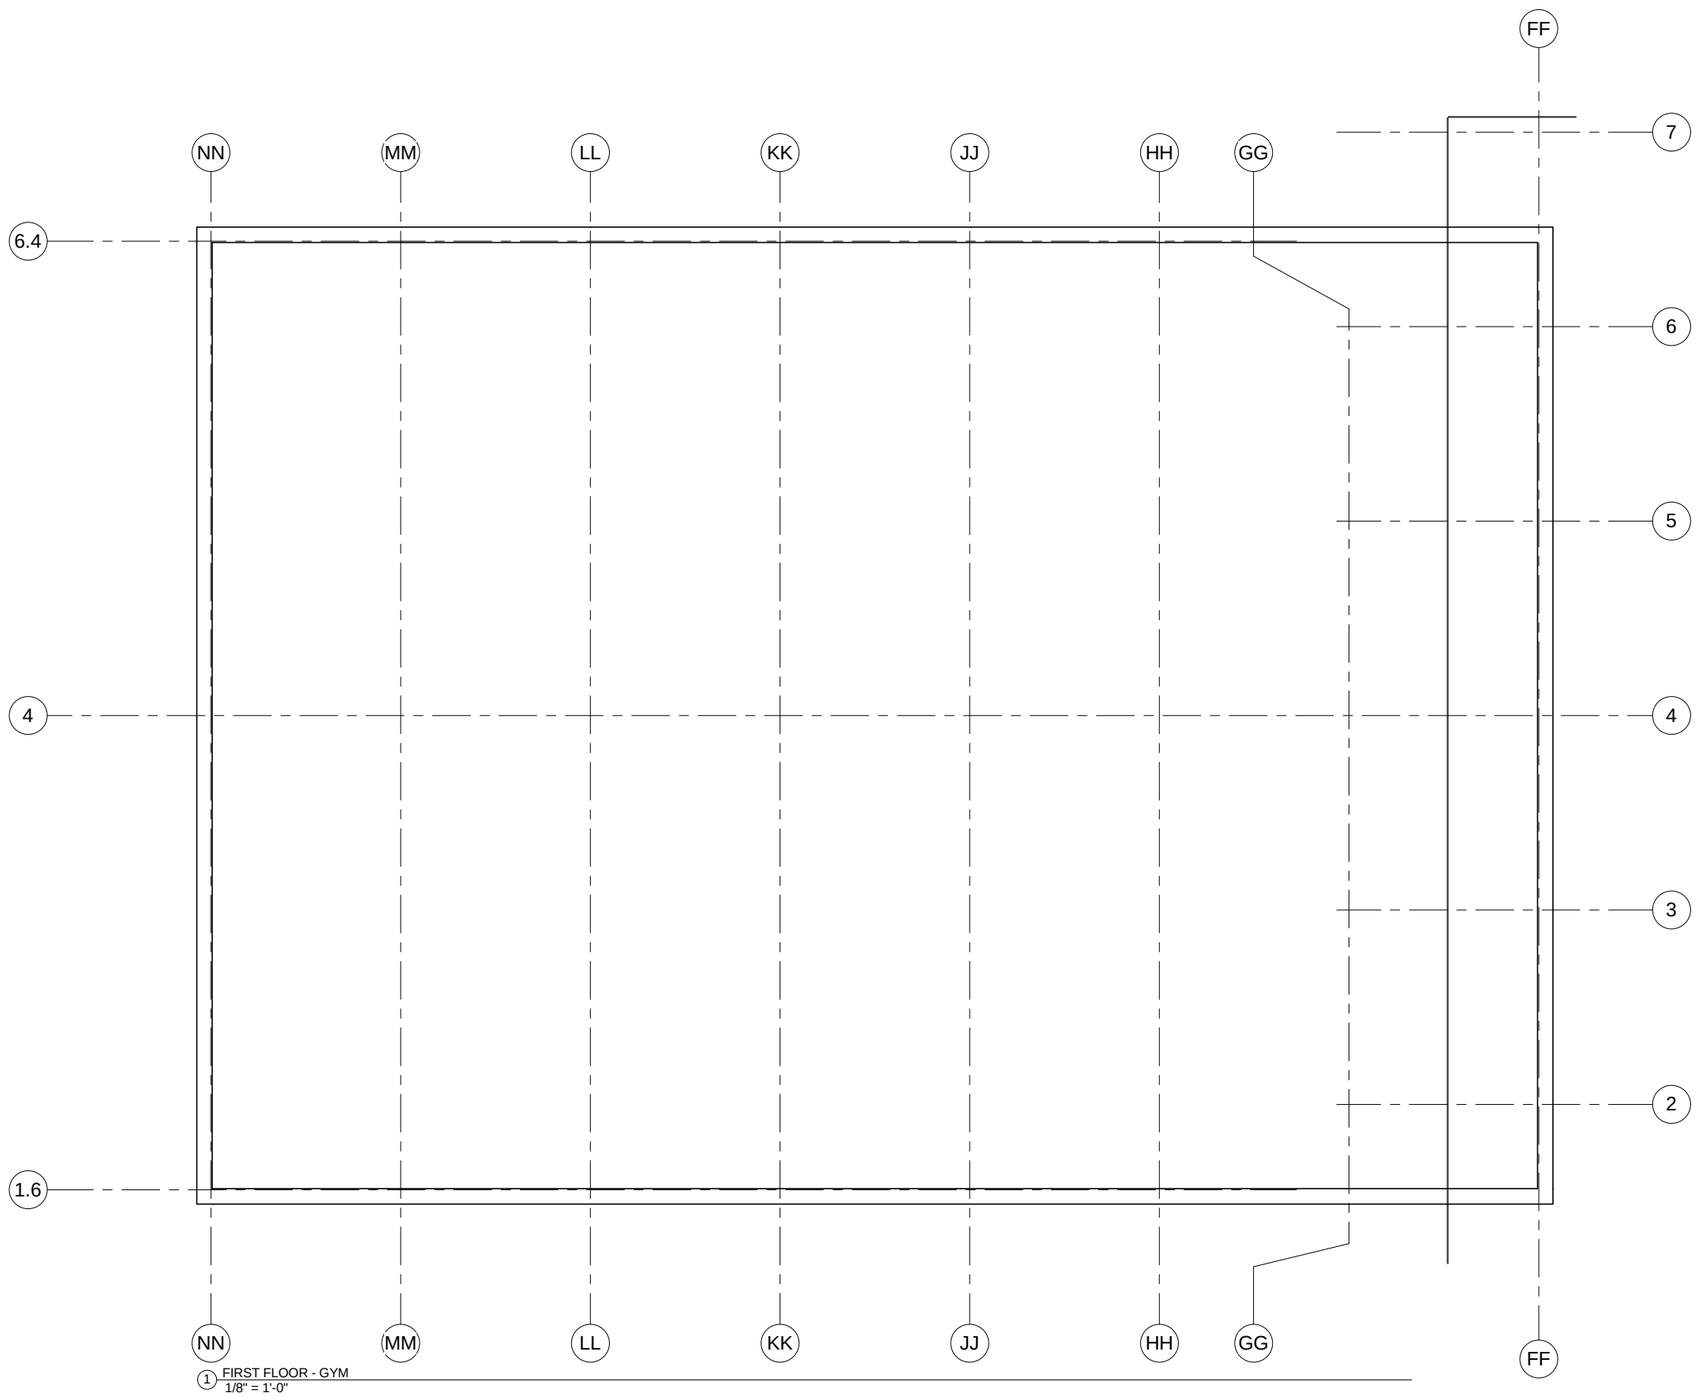

1 FIRST FLOOR - GYM
1/8" = 1'-0"

www.autodesk.com/revit

No.	Description	Date

Danny Mena

Project Name

1ST FLOOR - GYM

Project number	Project Number
Date	10/23/2014
Drawn by	Danny Mena
Checked by	Prof. King

A-101.G

Scale	1/8" = 1'-0"

10/23/2014 4:45:38 PM

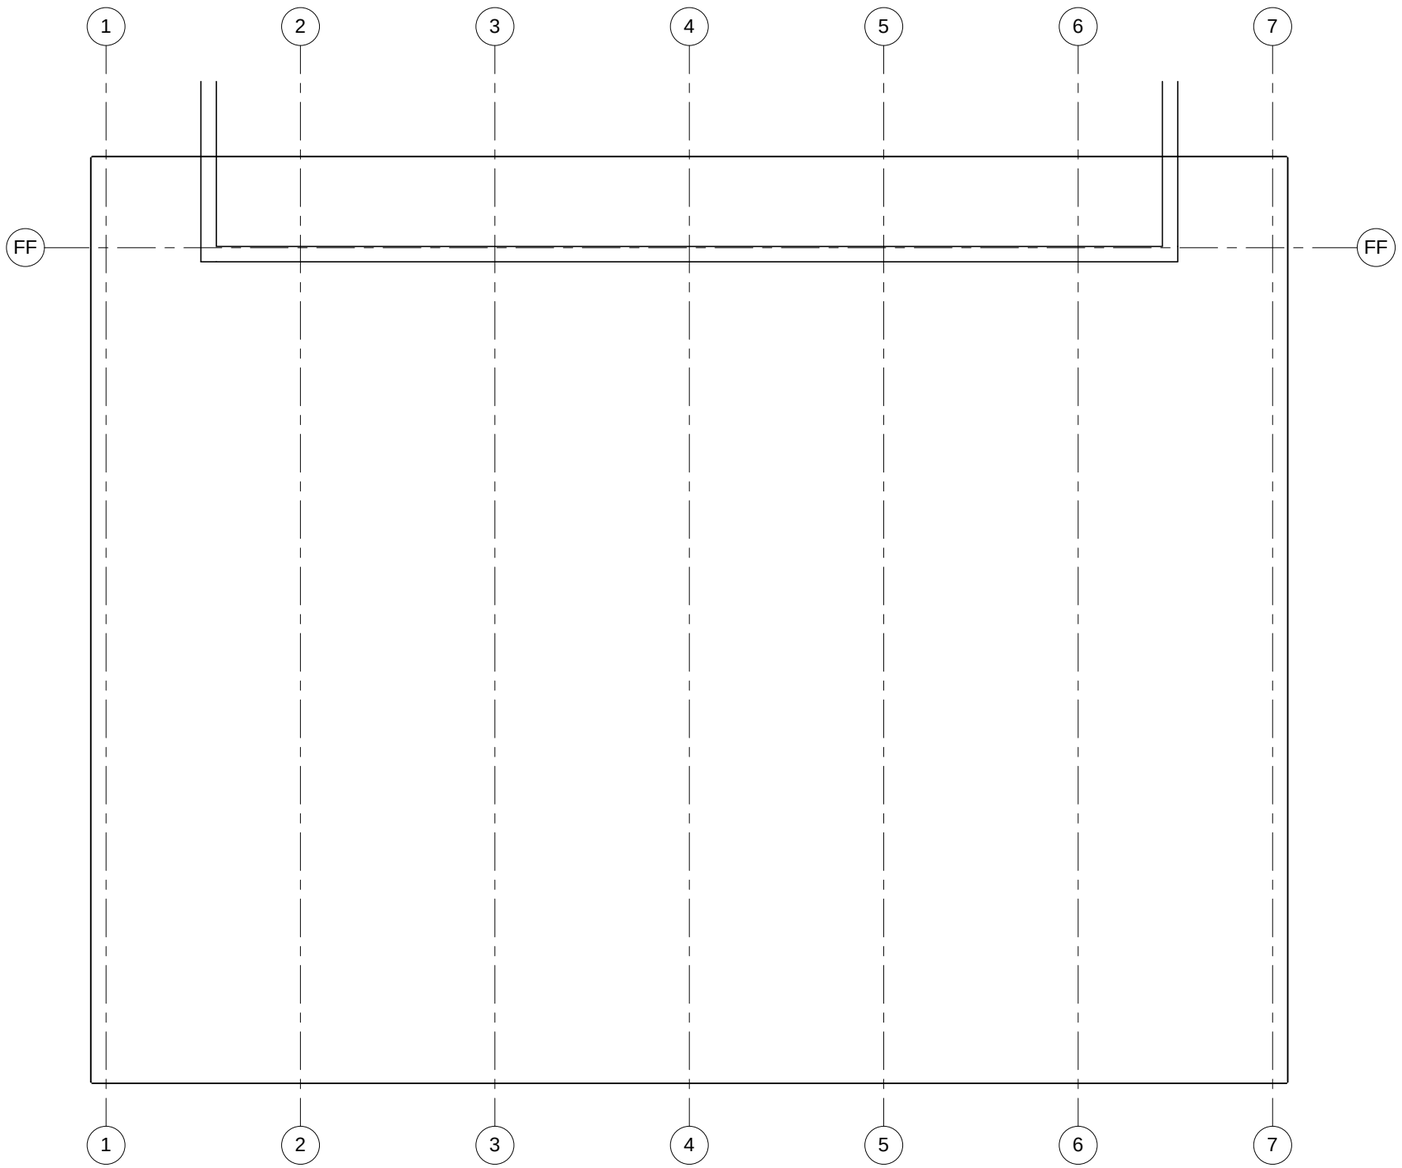

1 FIRST FLOOR - LAB
1/8" = 1'-0"

www.autodesk.com/revit

No.	Description	Date

Danny Mena

Project Name

1ST FLOOR - LAB

Project number	Project Number
Date	10/23/2014
Drawn by	Danny Mena
Checked by	Pro. King

A-101.L

Scale	1/8" = 1'-0"

10/23/2014 4:45:38 PM