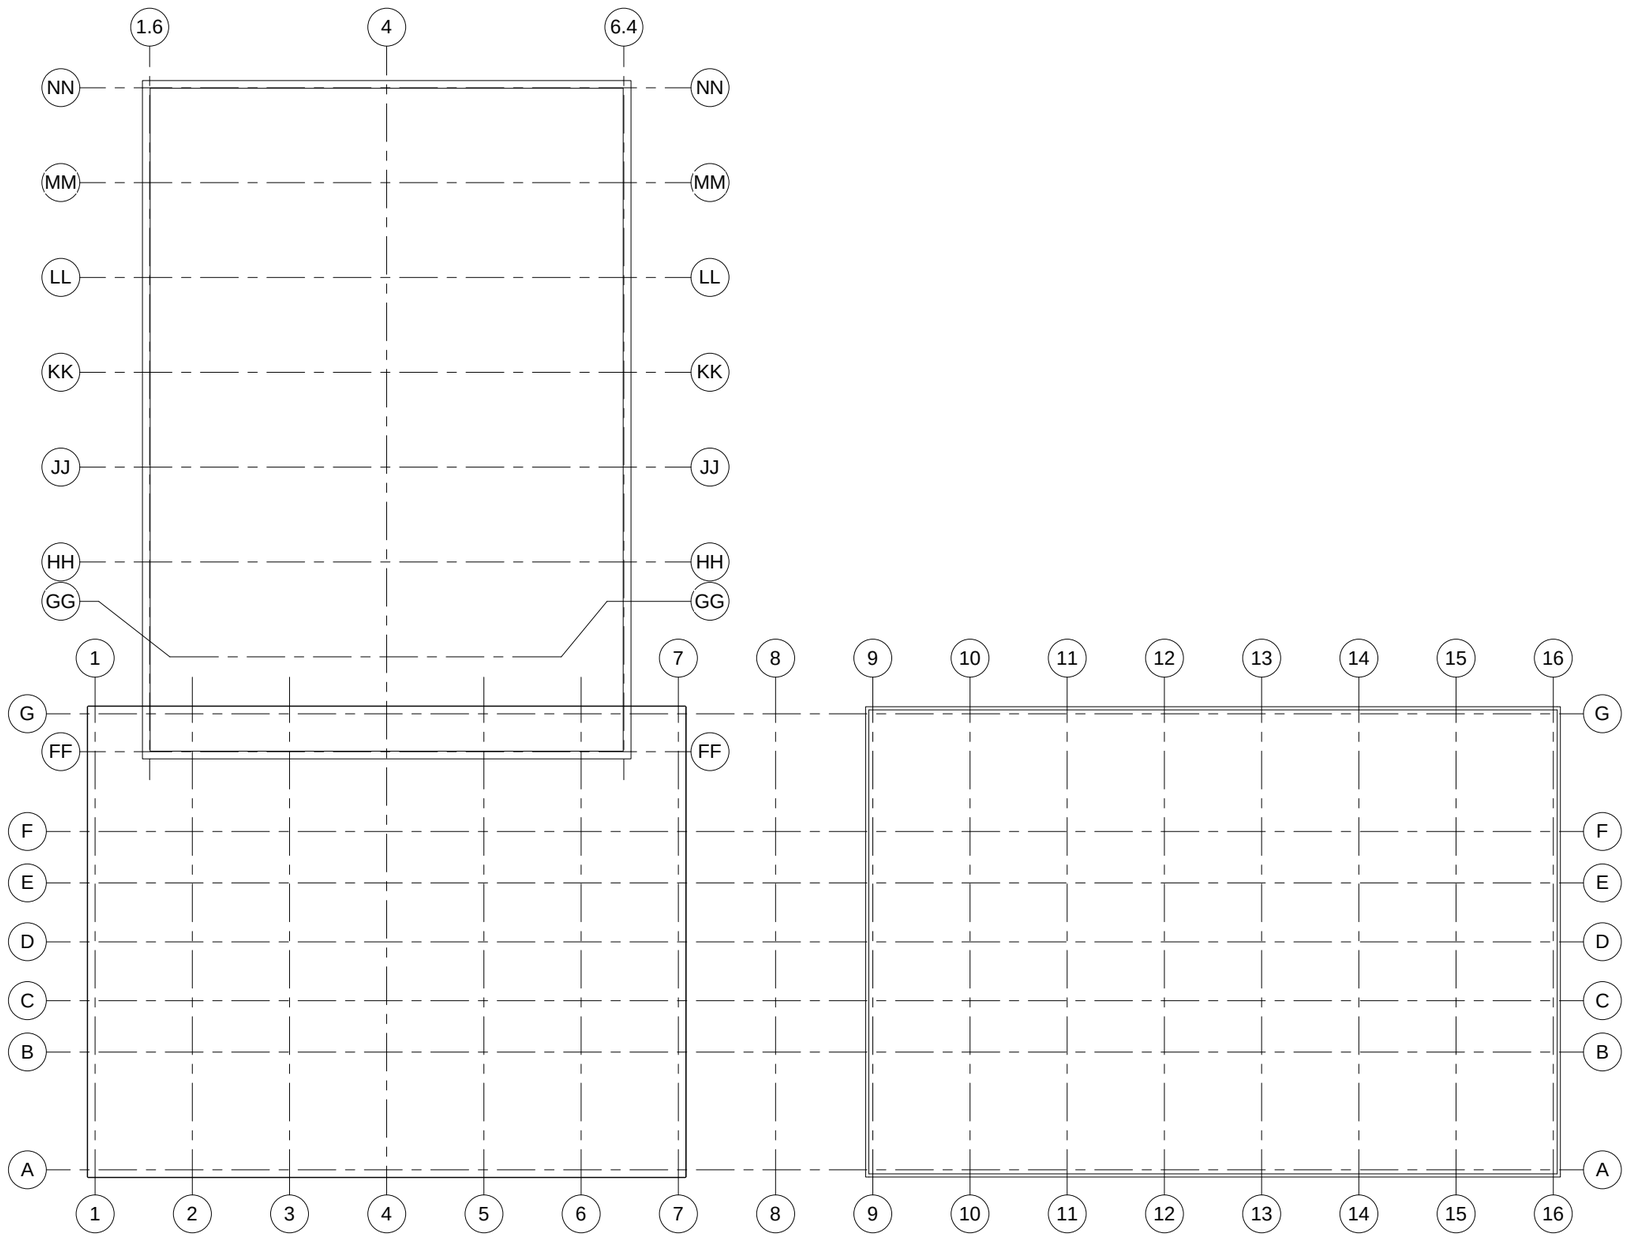

1 1ST FLOOR - COMPOSITE - Dependent 1
1/16" = 1'-0"

AUTODESK.

www.autodesk.com/revit

Consultant
Address
Address
Phone
Fax
e-mail

Consultant
Address
Address
Phone
Fax
e-mail

Consultant
Address
Address
Phone
Fax
e-mail

Consultant
Address
Address
Phone
Fax
e-mail

Consultant
Address
Address
Phone
Fax
e-mail

No.	Description	Date

JAMES RIGLEY

Project Name

1ST FLOOR - COMPOSITE

Project number	Project Number
Date	10/21/14
Drawn by	Author
Checked by	Checker

A-101

Scale	1/16" = 1'-0"

10/23/2014 2:42:53 PM

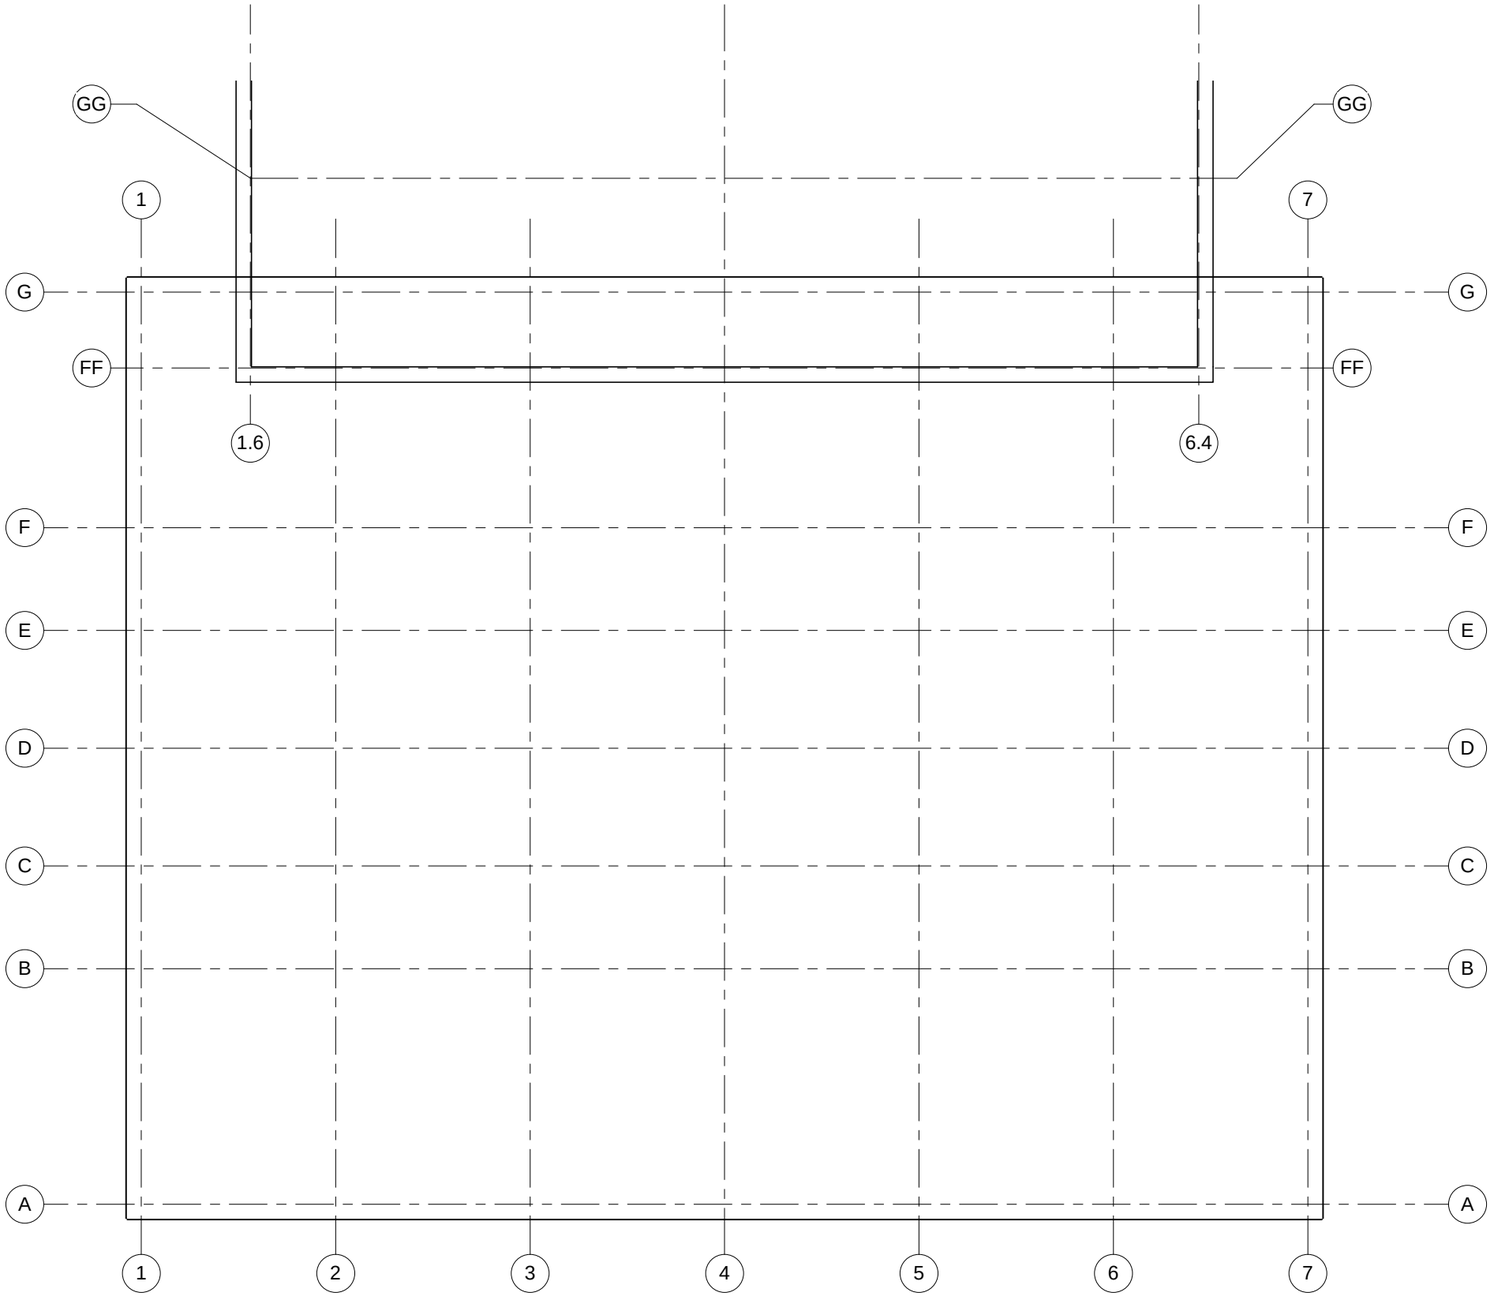

1 1ST FLOOR - ATRIUM - Dependent 1
1/8" = 1'-0"

AUTODESK.

www.autodesk.com/revit

Consultant
Address
Address
Phone
Fax
e-mail

Consultant
Address
Address
Phone
Fax
e-mail

Consultant
Address
Address
Phone
Fax
e-mail

Consultant
Address
Address
Phone
Fax
e-mail

Consultant
Address
Address
Phone
Fax
e-mail

No.	Description	Date

JAMES RIGLEY

Project Name

1ST FLOOR - ATRIUM

Project number	Project Number
Date	10/21/14
Drawn by	Author
Checked by	Checker

A-101.A

Scale	1/8" = 1'-0"

10/23/2014 2:42:53 PM

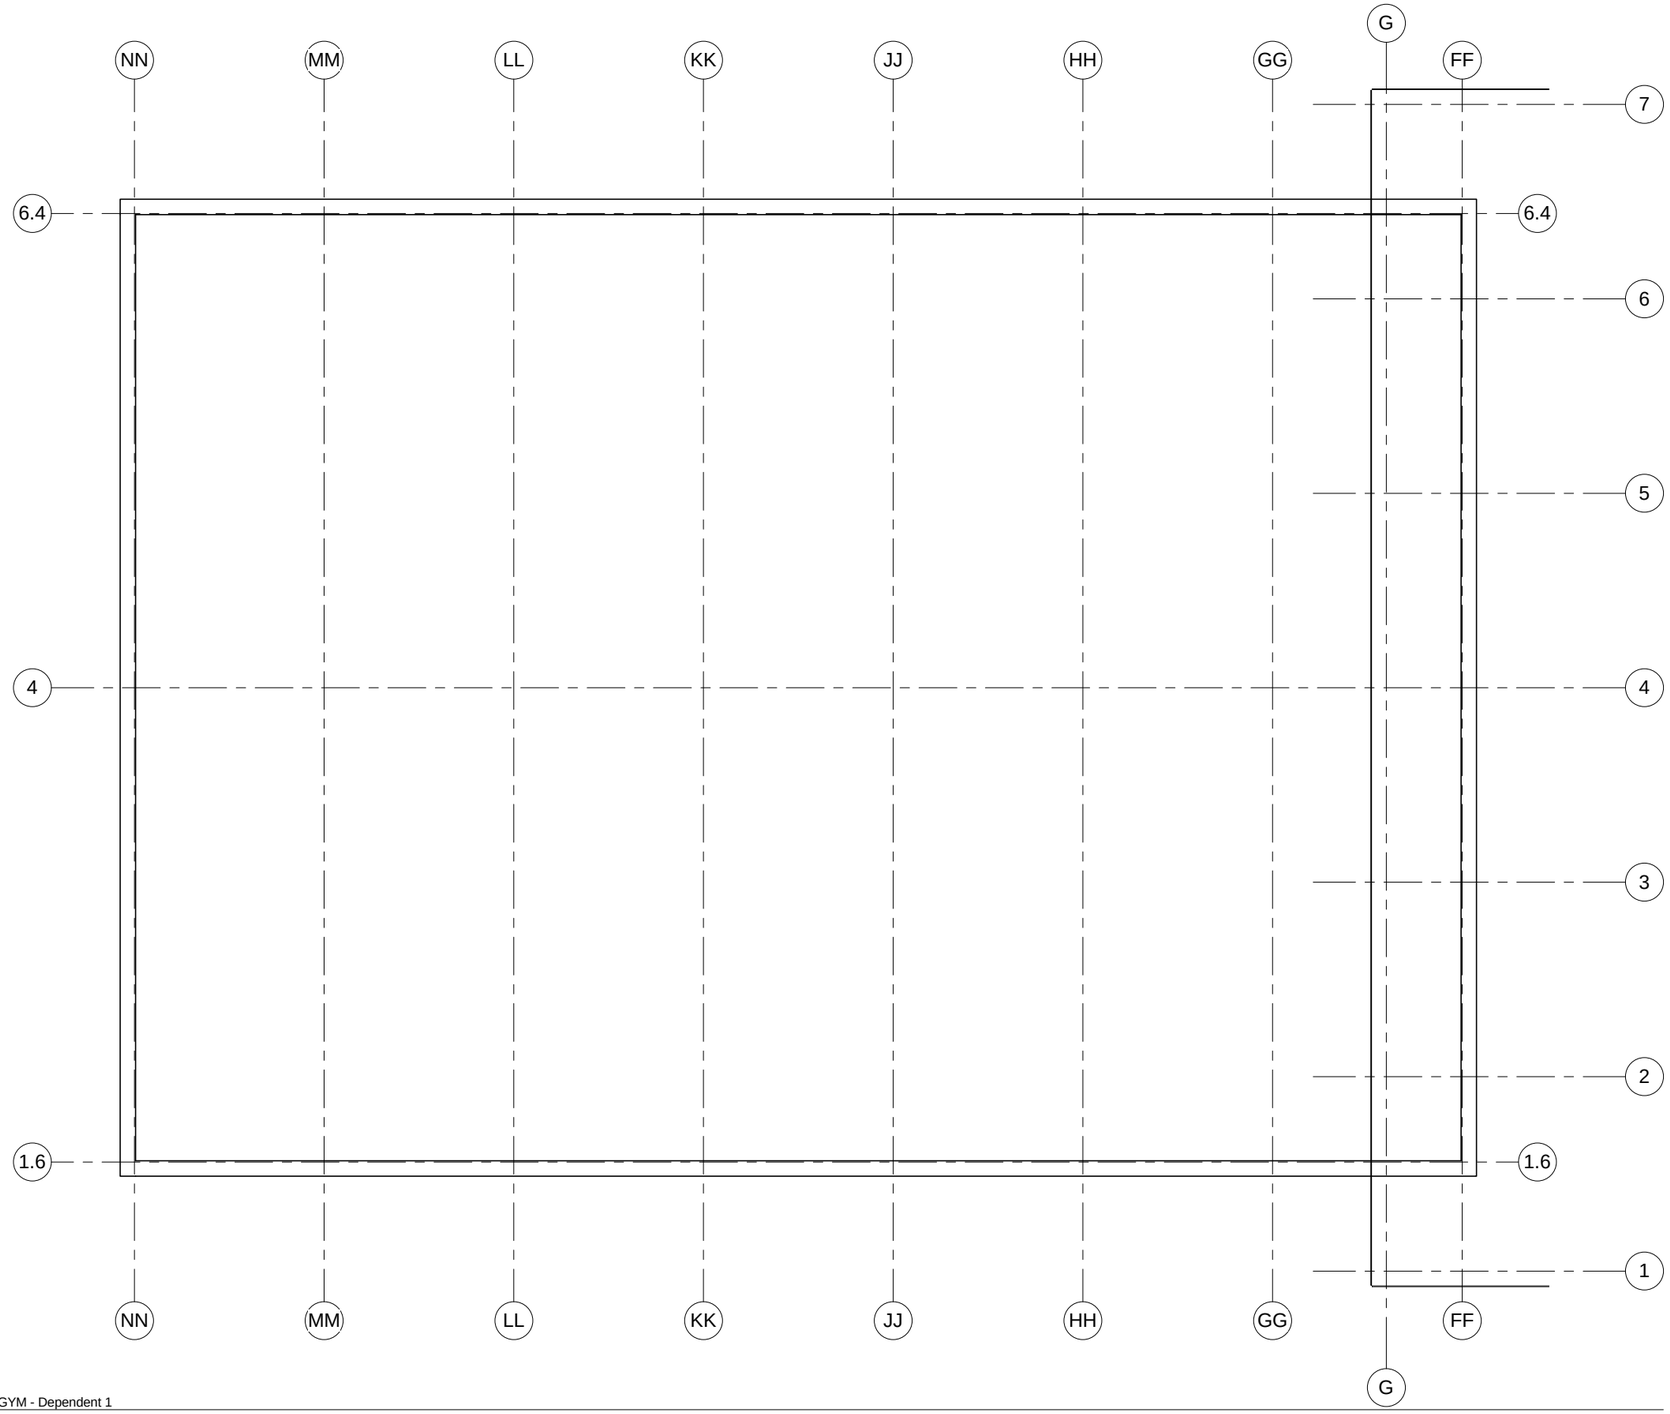

1 1ST FLOOR - GYM - Dependent 1
1/8" = 1'-0"

AUTODESK.

www.autodesk.com/revit

Consultant
Address
Address
Phone
Fax
e-mail

Consultant
Address
Address
Phone
Fax
e-mail

Consultant
Address
Address
Phone
Fax
e-mail

Consultant
Address
Address
Phone
Fax
e-mail

Consultant
Address
Address
Phone
Fax
e-mail

No.	Description	Date

JAMES RIGLEY

Project Name

1ST FLOOR - GYM

Project number	Project Number
Date	10/21/14
Drawn by	Author
Checked by	Checker

A-101.G

Scale	1/8" = 1'-0"

10/23/2014 2:42:53 PM

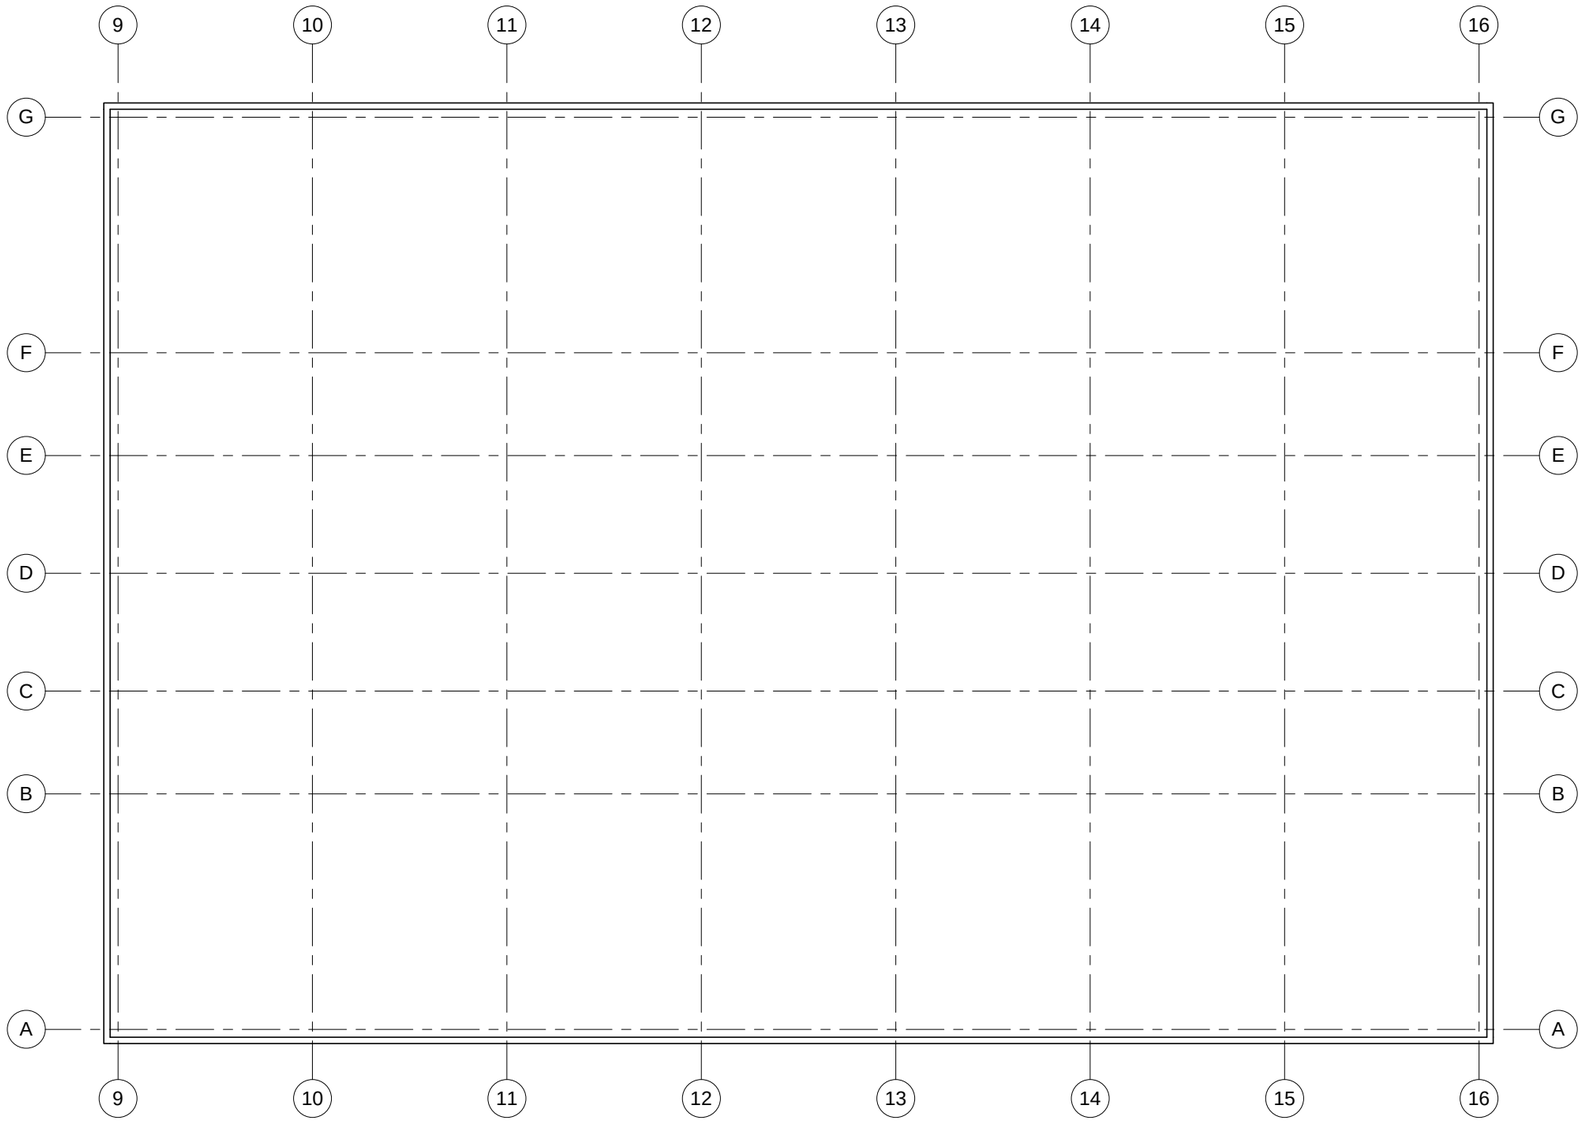

1 1ST FLOOR - LAB - Dependent 1
1/8" = 1'-0"

AUTODESK.

www.autodesk.com/revit

Consultant
Address
Address
Phone
Fax
e-mail

Consultant
Address
Address
Phone
Fax
e-mail

Consultant
Address
Address
Phone
Fax
e-mail

Consultant
Address
Address
Phone
Fax
e-mail

Consultant
Address
Address
Phone
Fax
e-mail

No.	Description	Date

JAMES RIGLEY

Project Name

1ST FLOOR - LAB

Project number	Project Number
Date	10/21/14
Drawn by	Author
Checked by	Checker

A-101.L

Scale	1/8" = 1'-0"

10/23/2014 2:42:54 PM