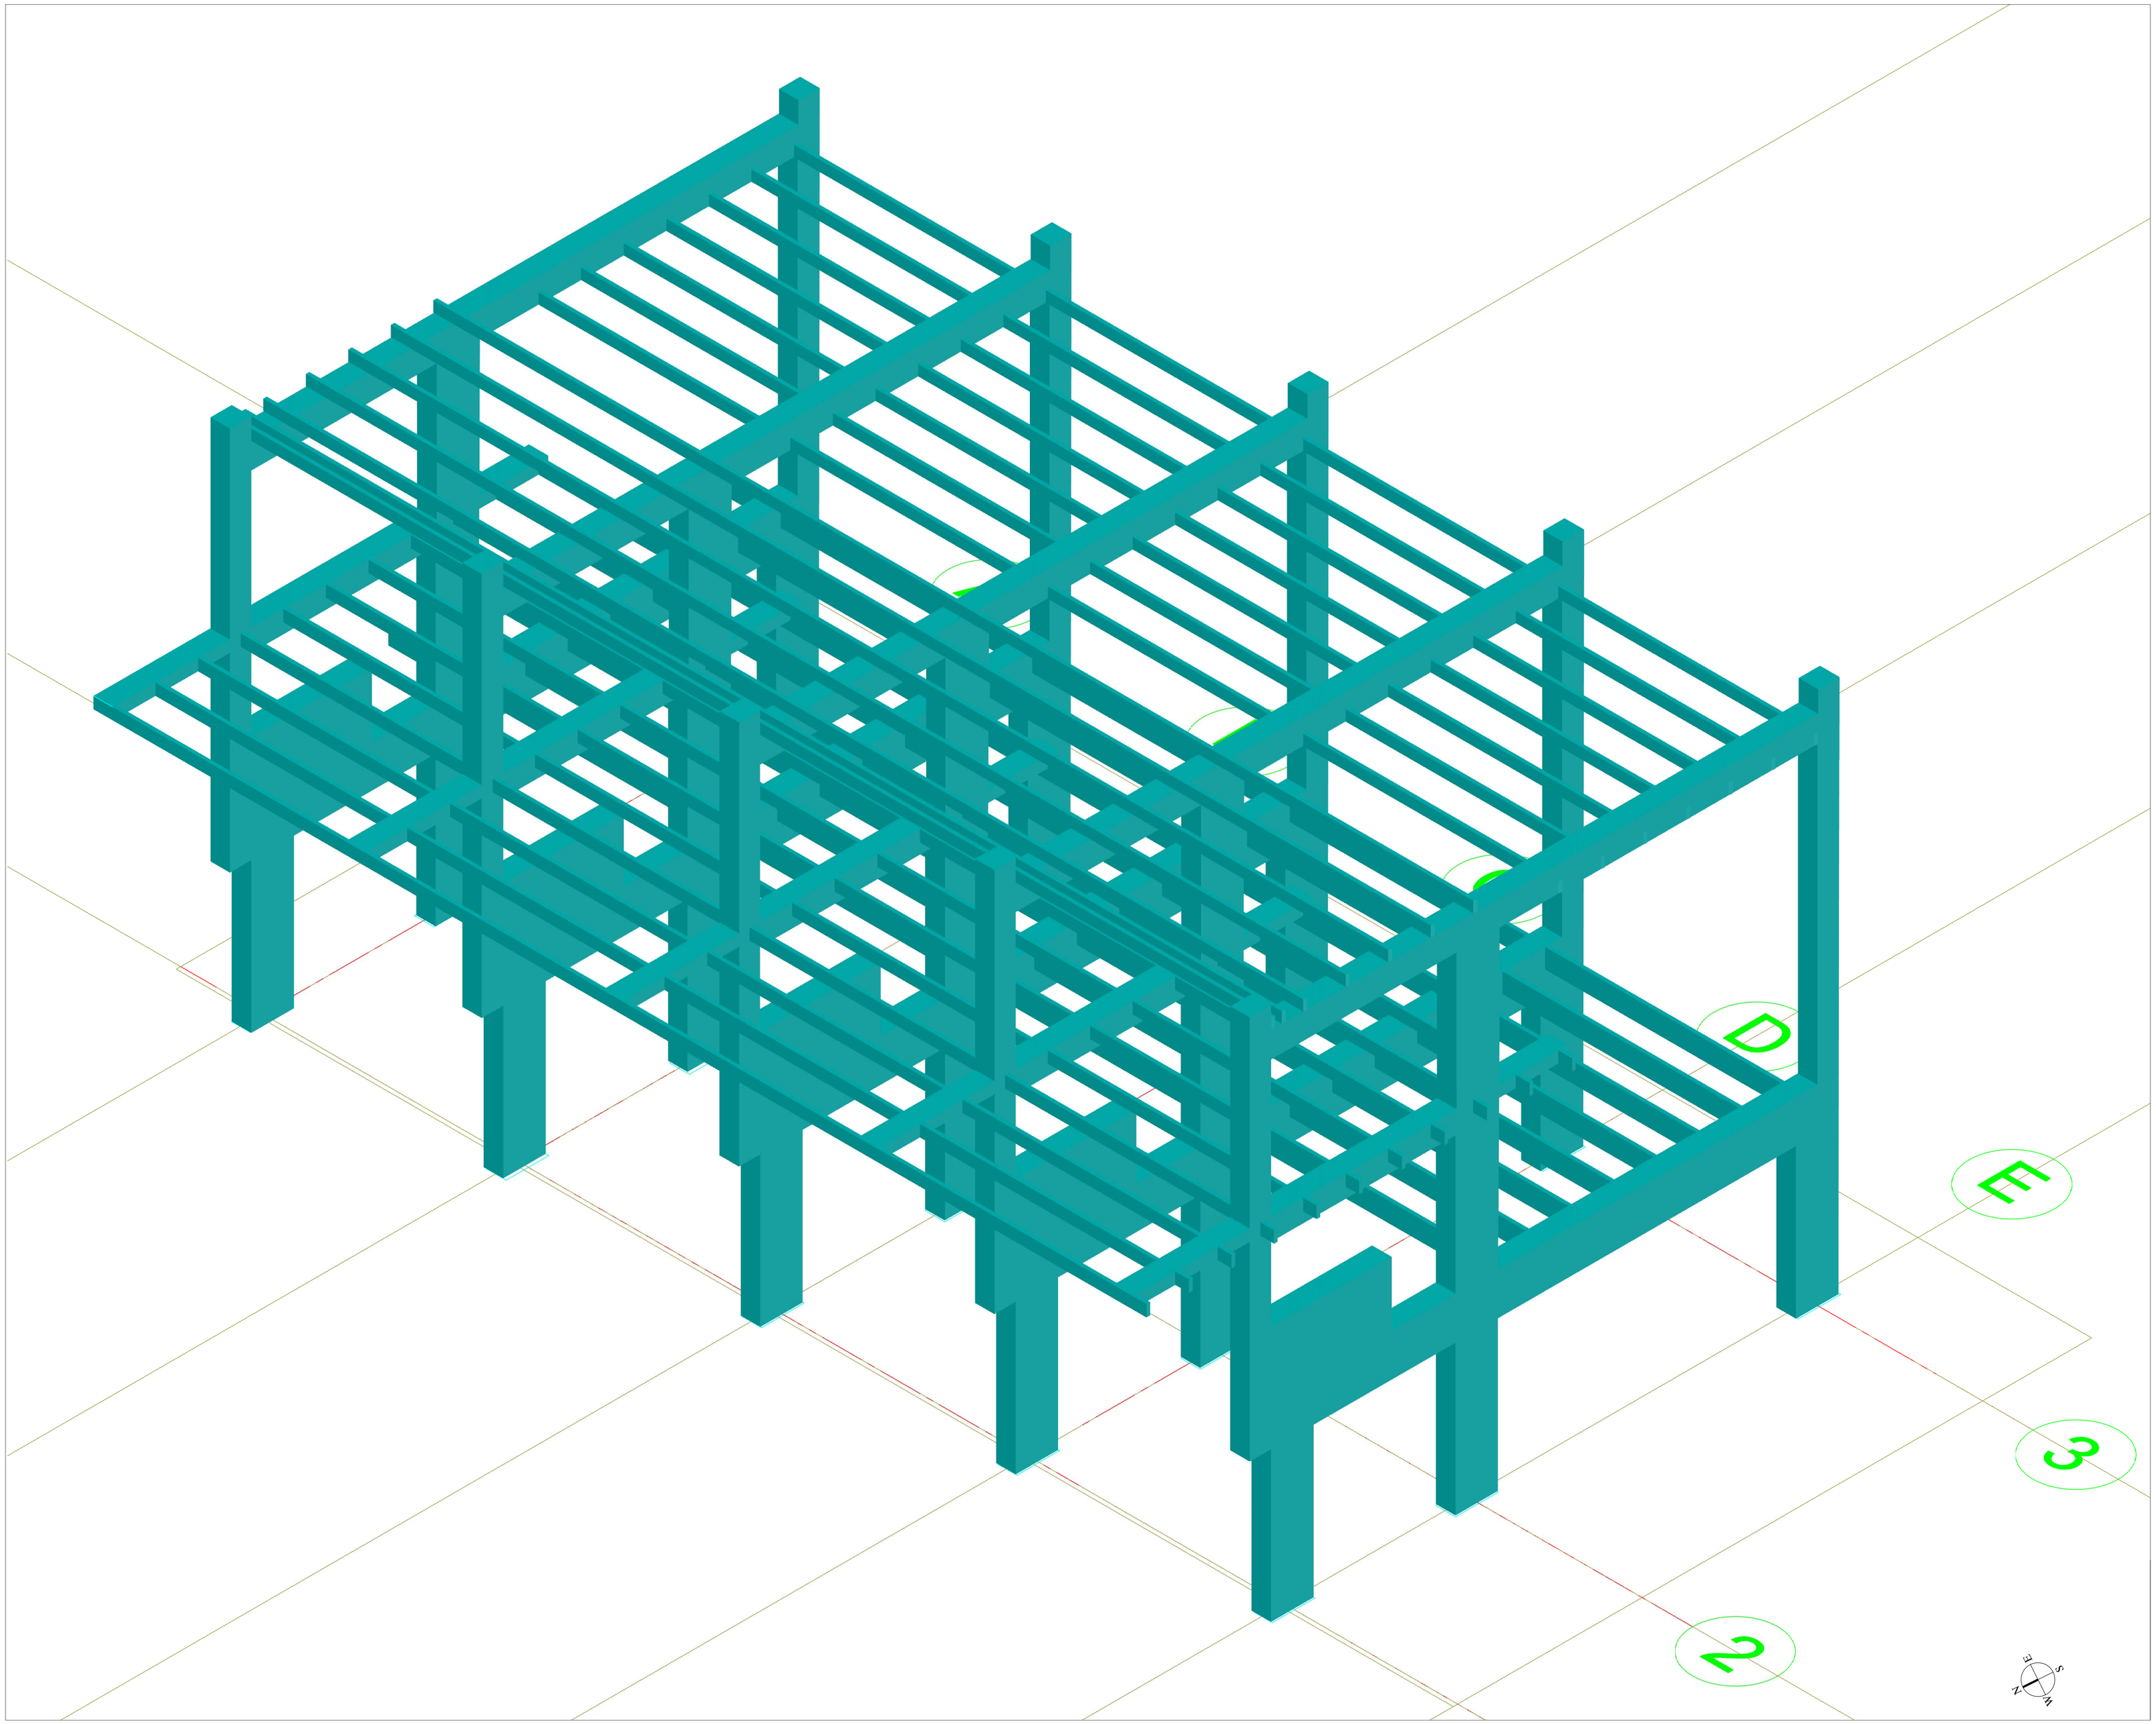

THE LOVELL BEACH HOUSE
1242 West Ocean Front
Newport Beach, CA

Student Name:

YING REN

Brooklyn Office:

Department of Architectural Technology
186 Jay Street, Brooklyn New York

DATE OF FIRST ISSUE: MONTH DD, YYYY

YYYYMMDD	

PROJECT

MINER CASE STUDIED

DWG TITLE

3D STRUCTURE

SEAL & SIGNATURE

DATE: 2017 02 27

PROJECT NO. YYYY_NN

DRAWING BY: Ying Ren

CHK BY:

DWG NO:

S-100.00

CADD FILE NO. XXX-101.00_XXXX

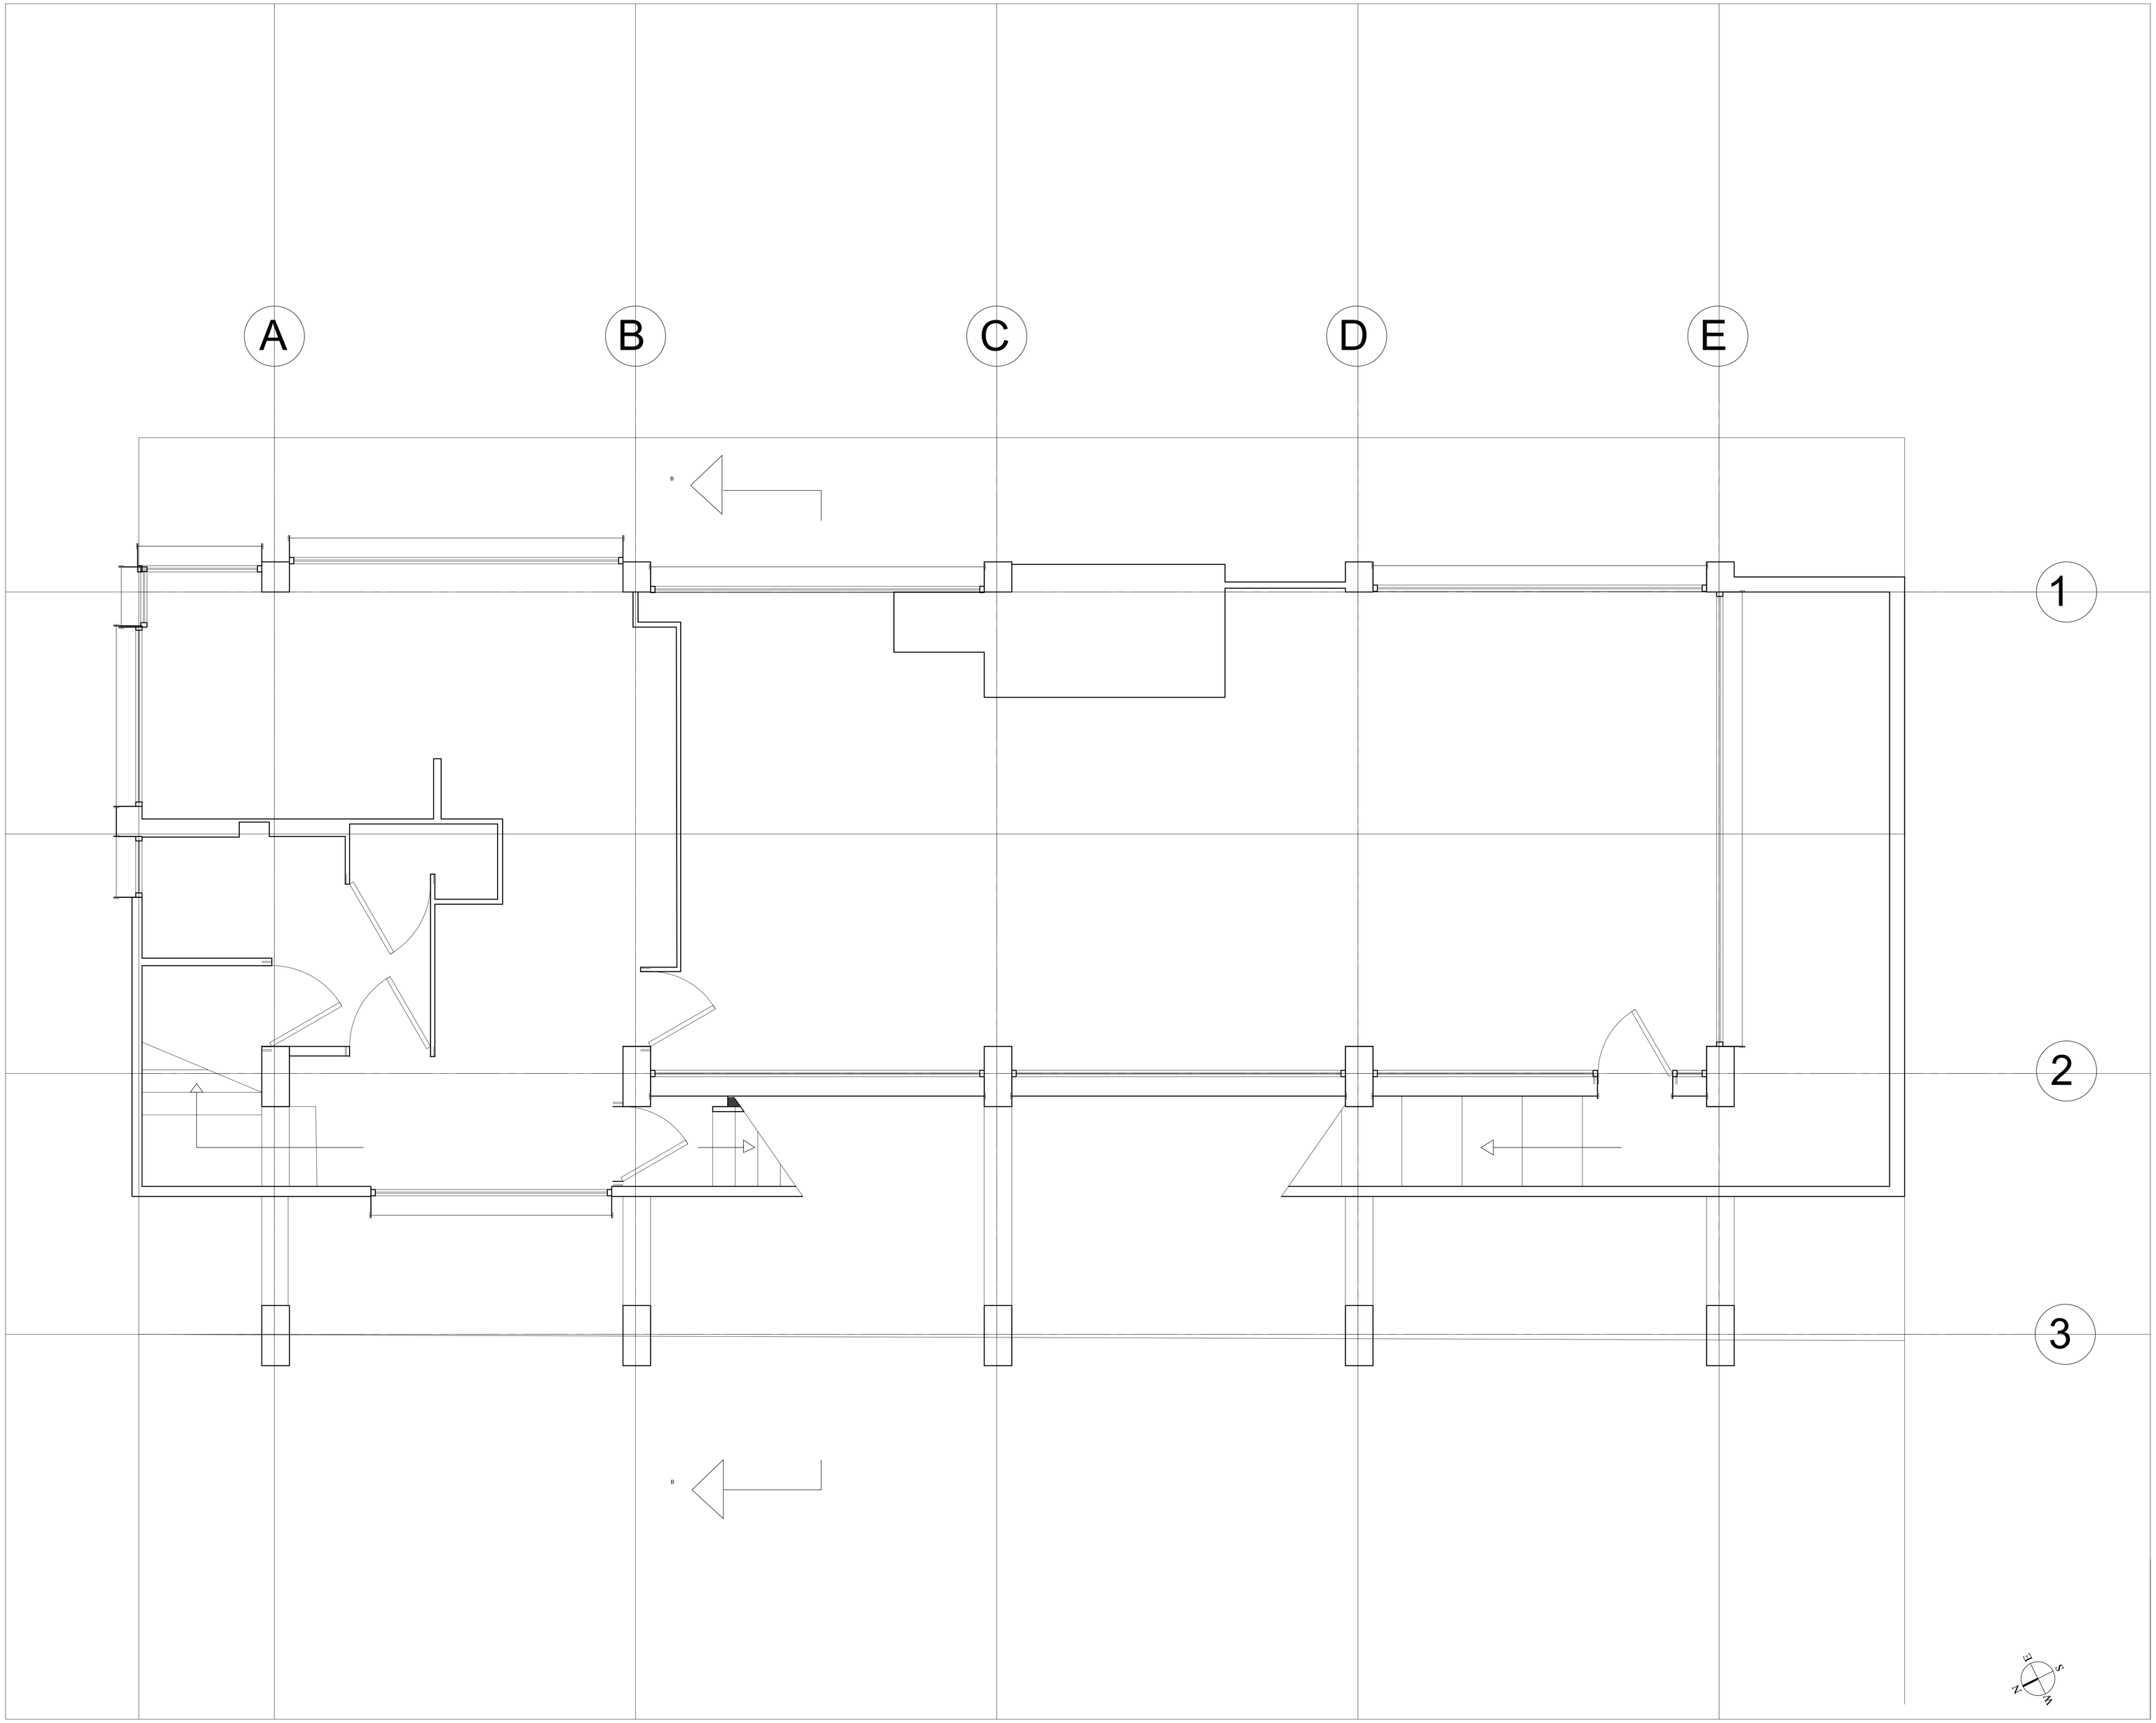

THE LOVELL BEATH HOUSE

1242 West Ocean Front
Newport Beach, CA

Student Name:

YINH REN

Brooklyn Office:

Department of Architectural Technology
186 Jay Street, Brooklyn New York

DATE OF FIRST ISSUE:
MONTH DD, YYYY

YYYYMMDD	

PROJECT
MINER CASE STUDIED

DWG TITLE
FIRST FLOOR PLAN

SEAL & SIGNATURE

DATE: **2017 02 27**
PROJECT NO. **YYYY_NN**
DRAWING BY: **YING REN**
CHK BY:
DWG NO:
A-101.00
CADD FILE NO. XXX-101.00_XXXX
PAGE 2 OF B

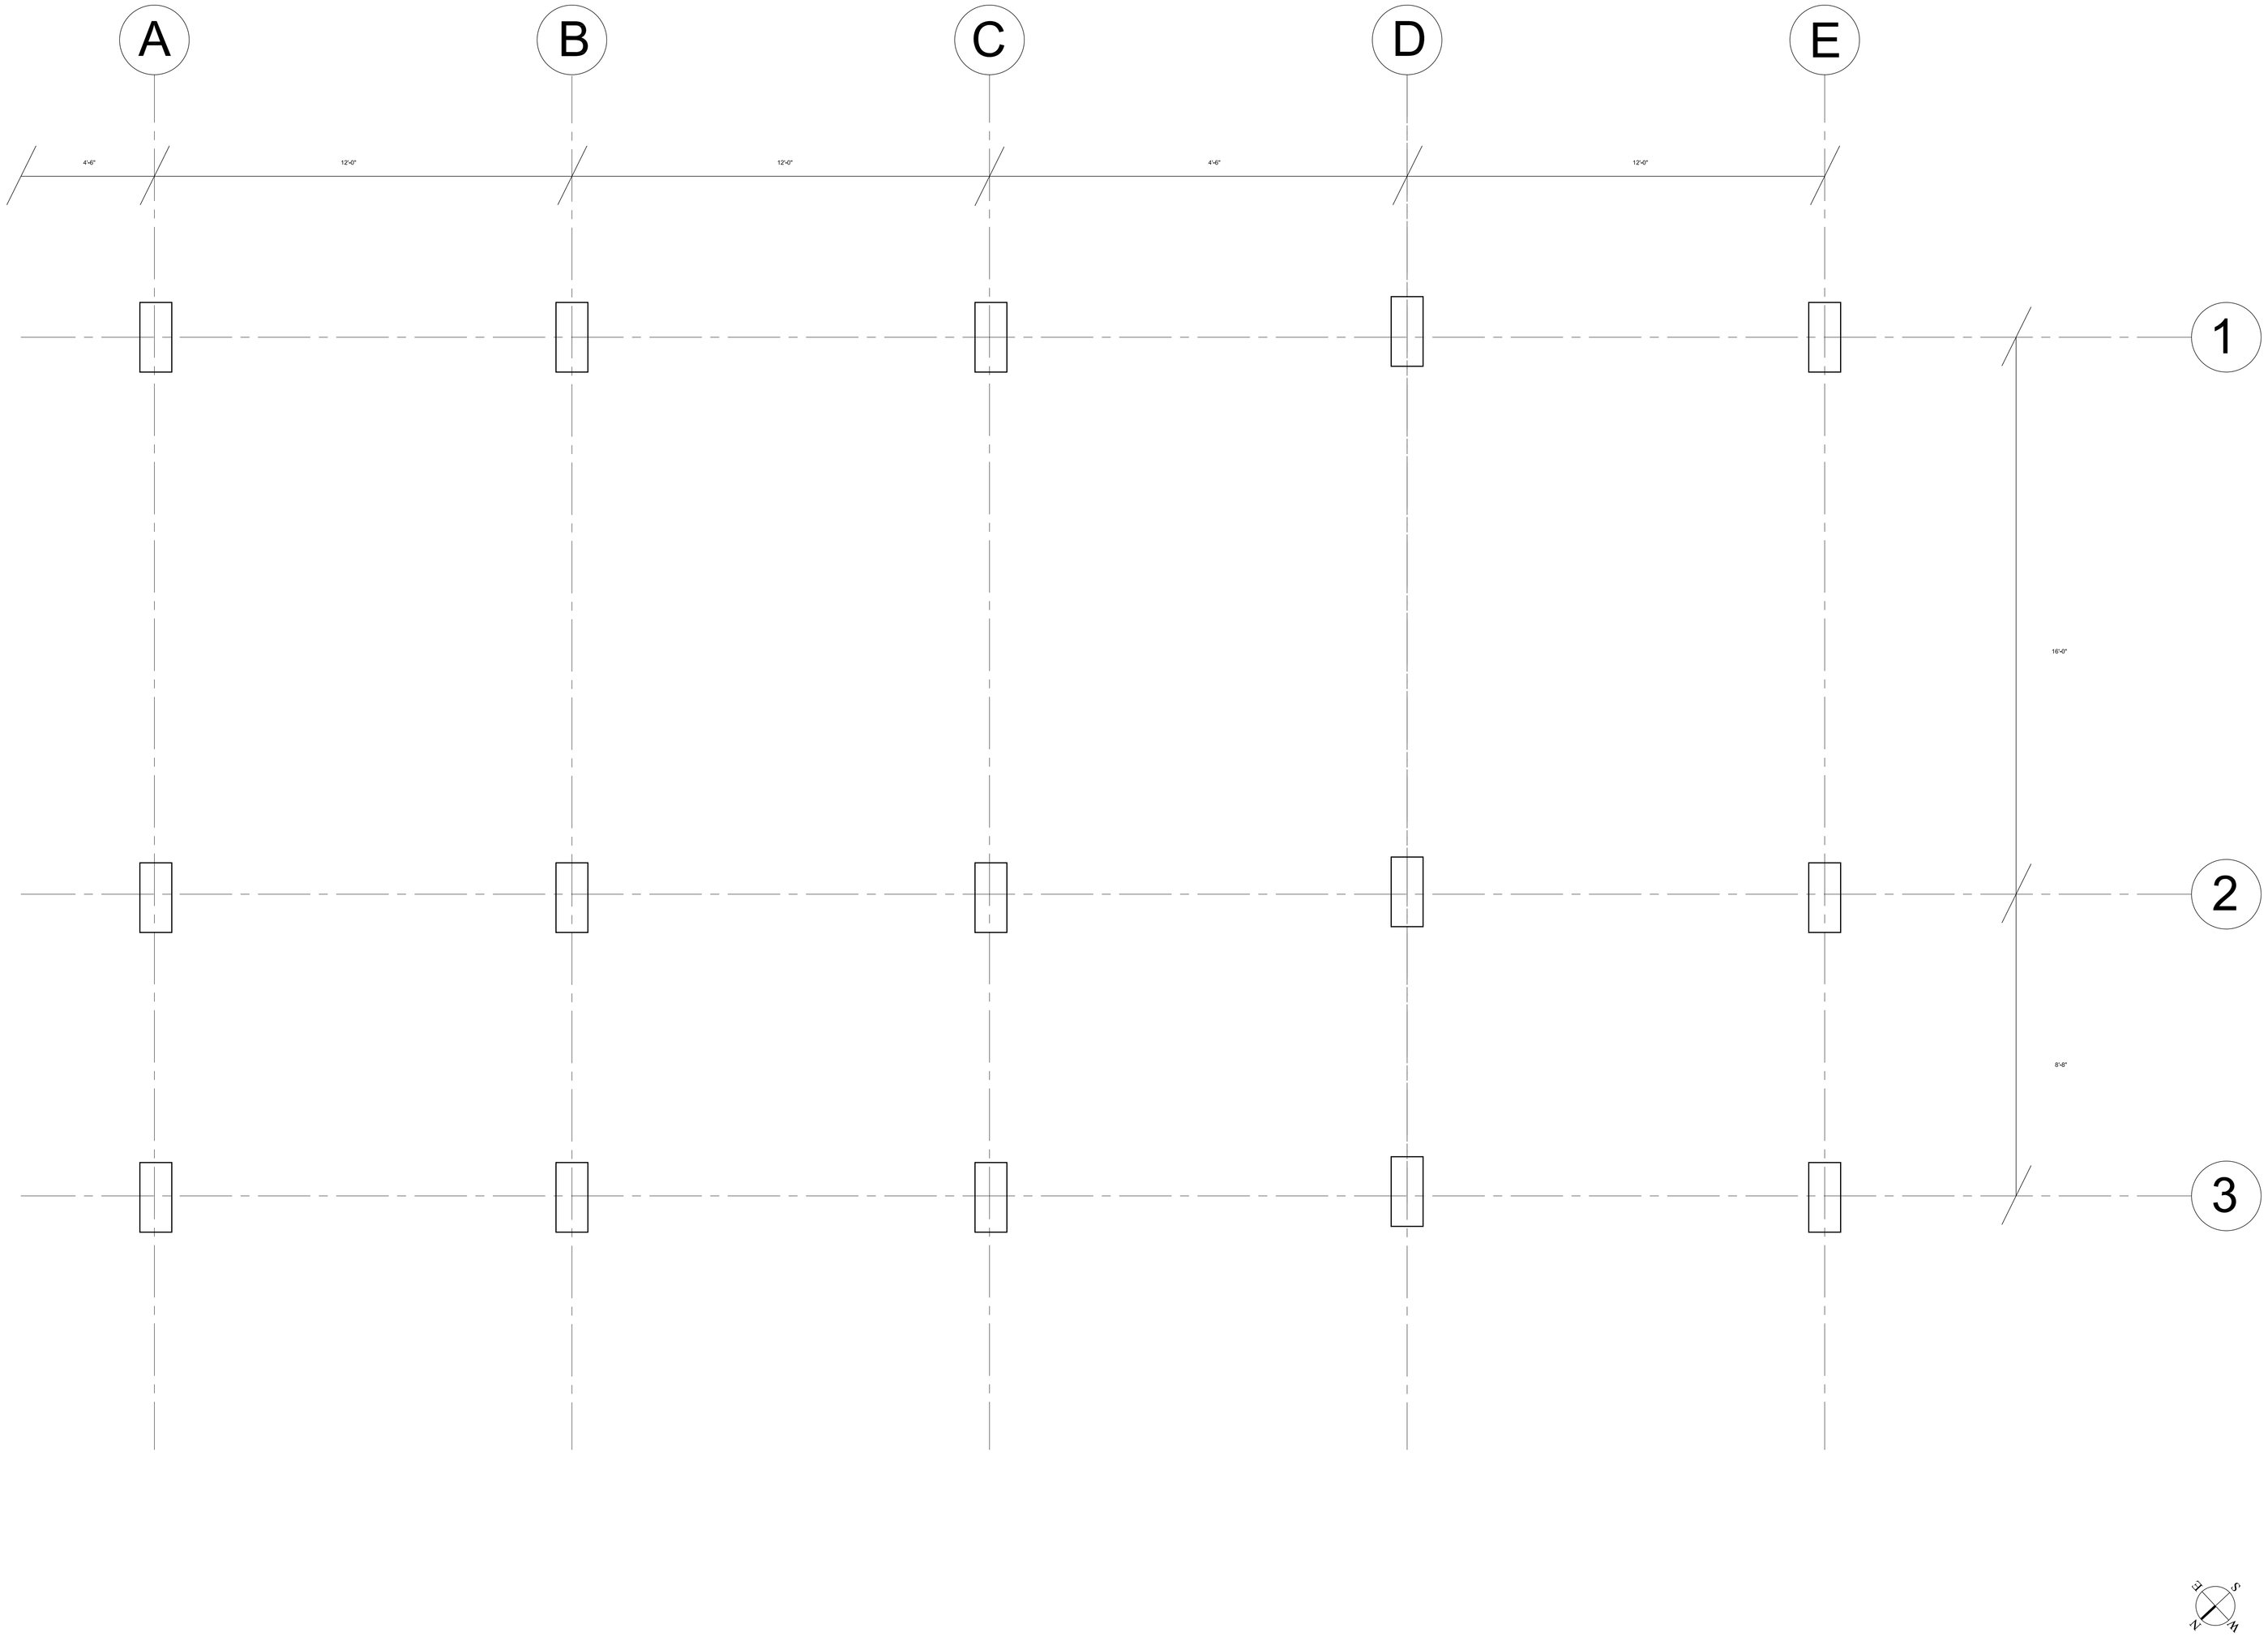

THE LOVELL BEATH HOUSE
1242 West Ocean Front, Newport Beach, CA

Student Name:

Ren Ying

Brooklyn Office:

Department of Architectural Technology
186 Jay Street, Brooklyn New York

DATE OF FIRST ISSUE: MONTH DD, YYYY

YYYYMMDD	

PROJECT

MINER CASE STUDIES

DWG TITLE

STRUCTURAL GRID

SEAL & SIGNATURE

DATE: **2017 02 27**

PROJECT NO. **YYYY_NN**

DRAWING BY: **Ren Ying**

CHK BY:

DWG NO:

S-101.00

CADD FILE NO. XXX-101.00_XXXX

PAGE 1 OF A

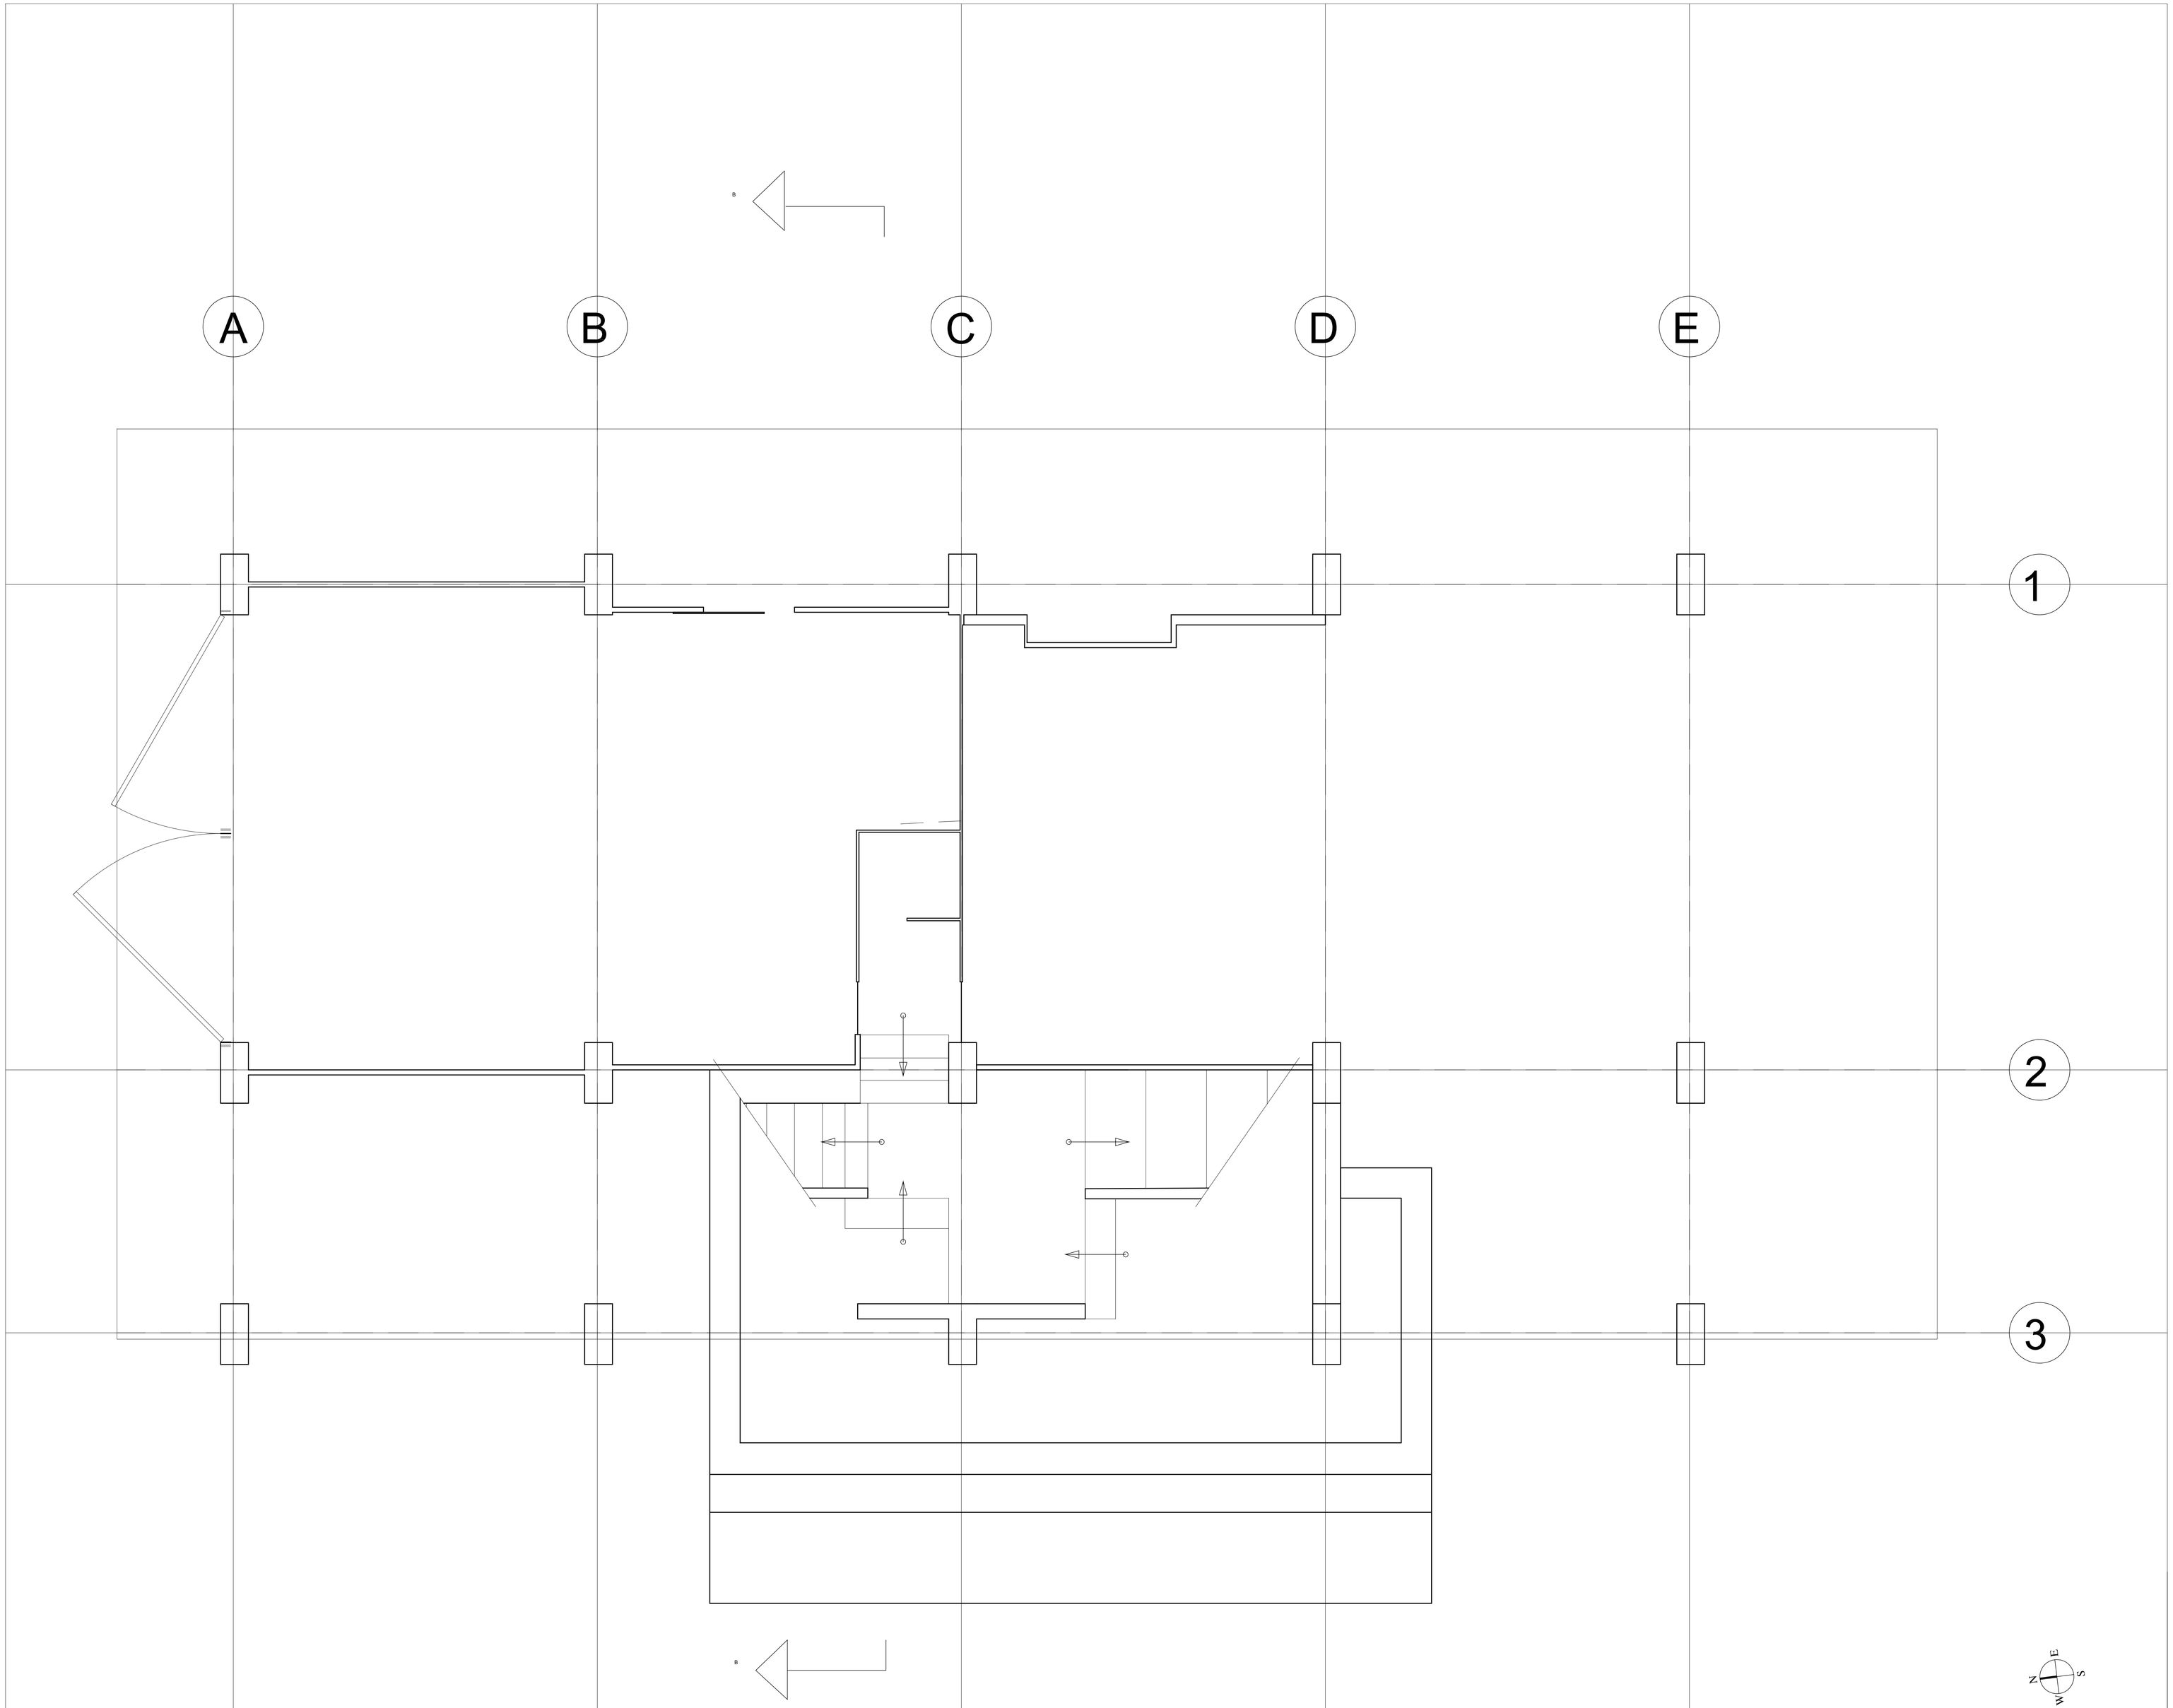

THE LOVELL BEATH HOUSE
1242 West Ocean Front
Newport Beach, CA

Student Name:

YING REN

Brooklyn Office:

Department of Architectural Technology
186 Jay Street, Brooklyn New York

DATE OF FIRST ISSUE:
MONTH DD, YYYY

YYYYMMDD	

PROJECT

MINOR CASE STUDIES

DWG TITLE

GROUND FLOOR PLAN

SEAL & SIGNATURE

DATE: **2017 02 27**
PROJECT NO. **YYYY_NN**
DRAWING BY: **REN YING**
CHK BY:
DWG NO:

S-101.00

CADD FILE NO. XXX-101.00_XXXX

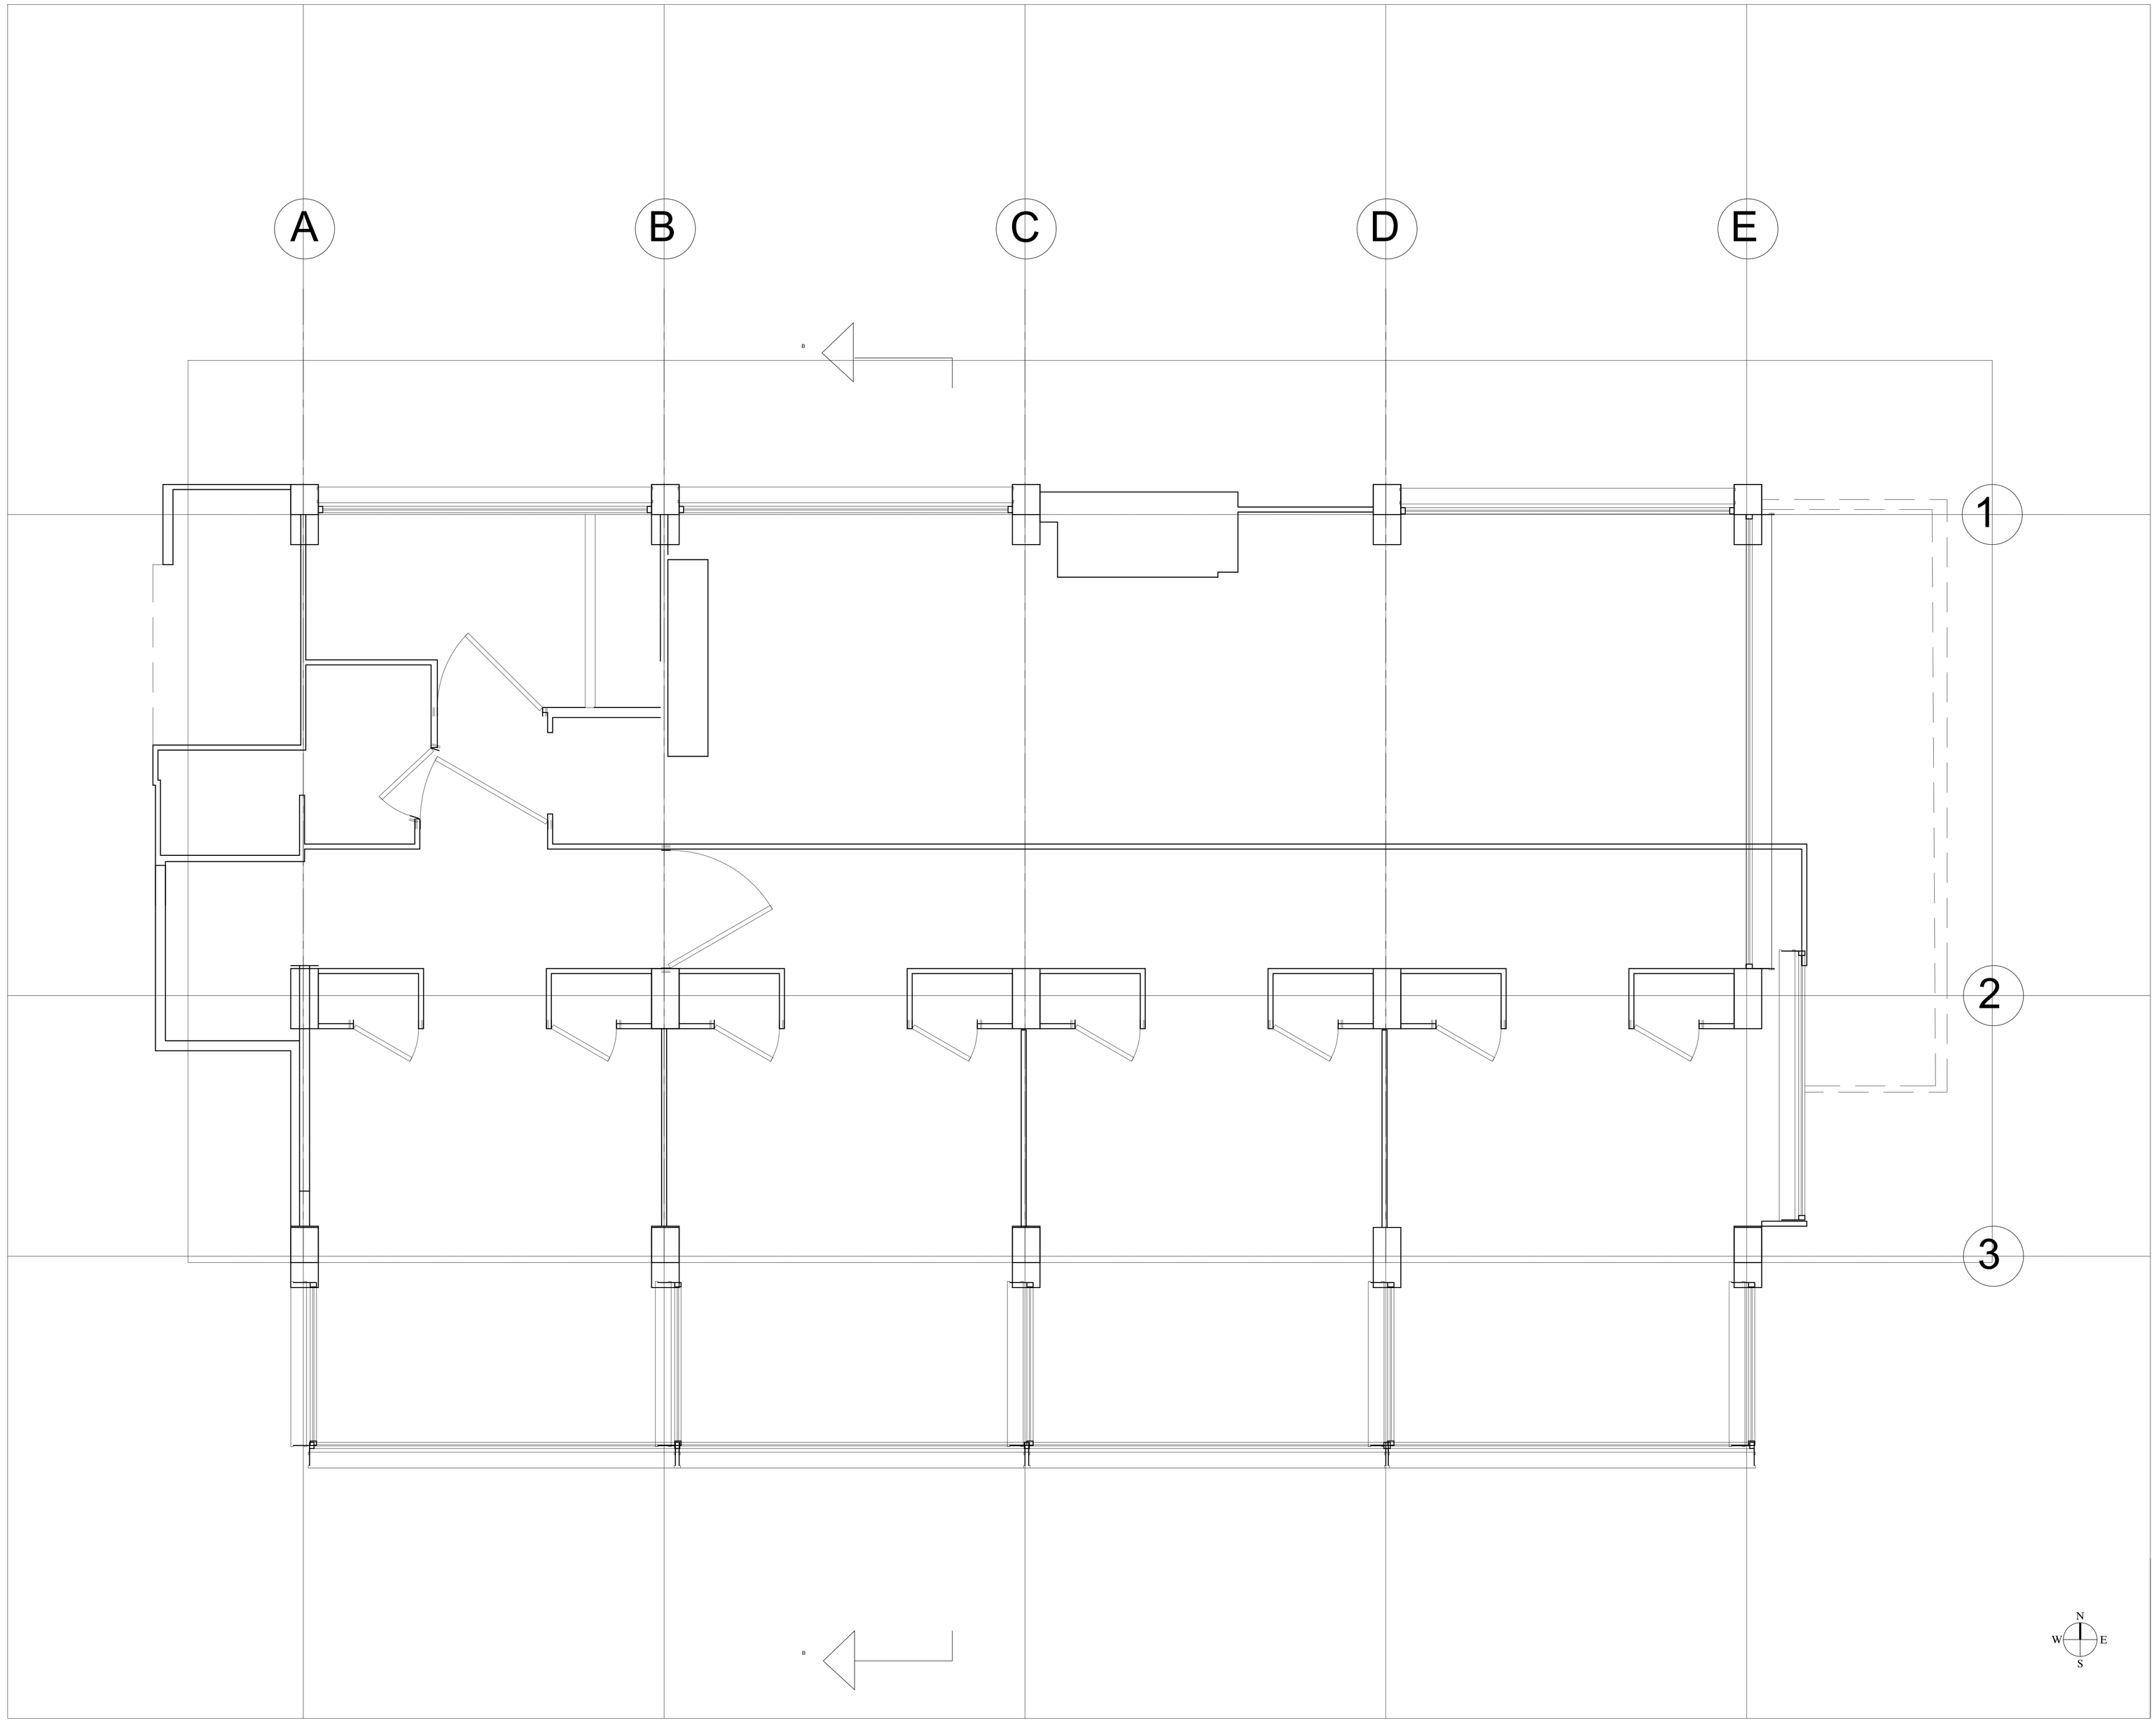

Student Name:

REN YING

Brooklyn Office:

Department of Architectural Technology
186 Jay Street, Brooklyn New York

DATE OF FIRST ISSUE:

PROJECT

DWG TITLE

SEAL & SIGNATURE

DATE:

PROJECT NO.

DRAWING BY:

CHK BY:

DWG NO:

CADD FILE NO.

PAGE

1

2

3

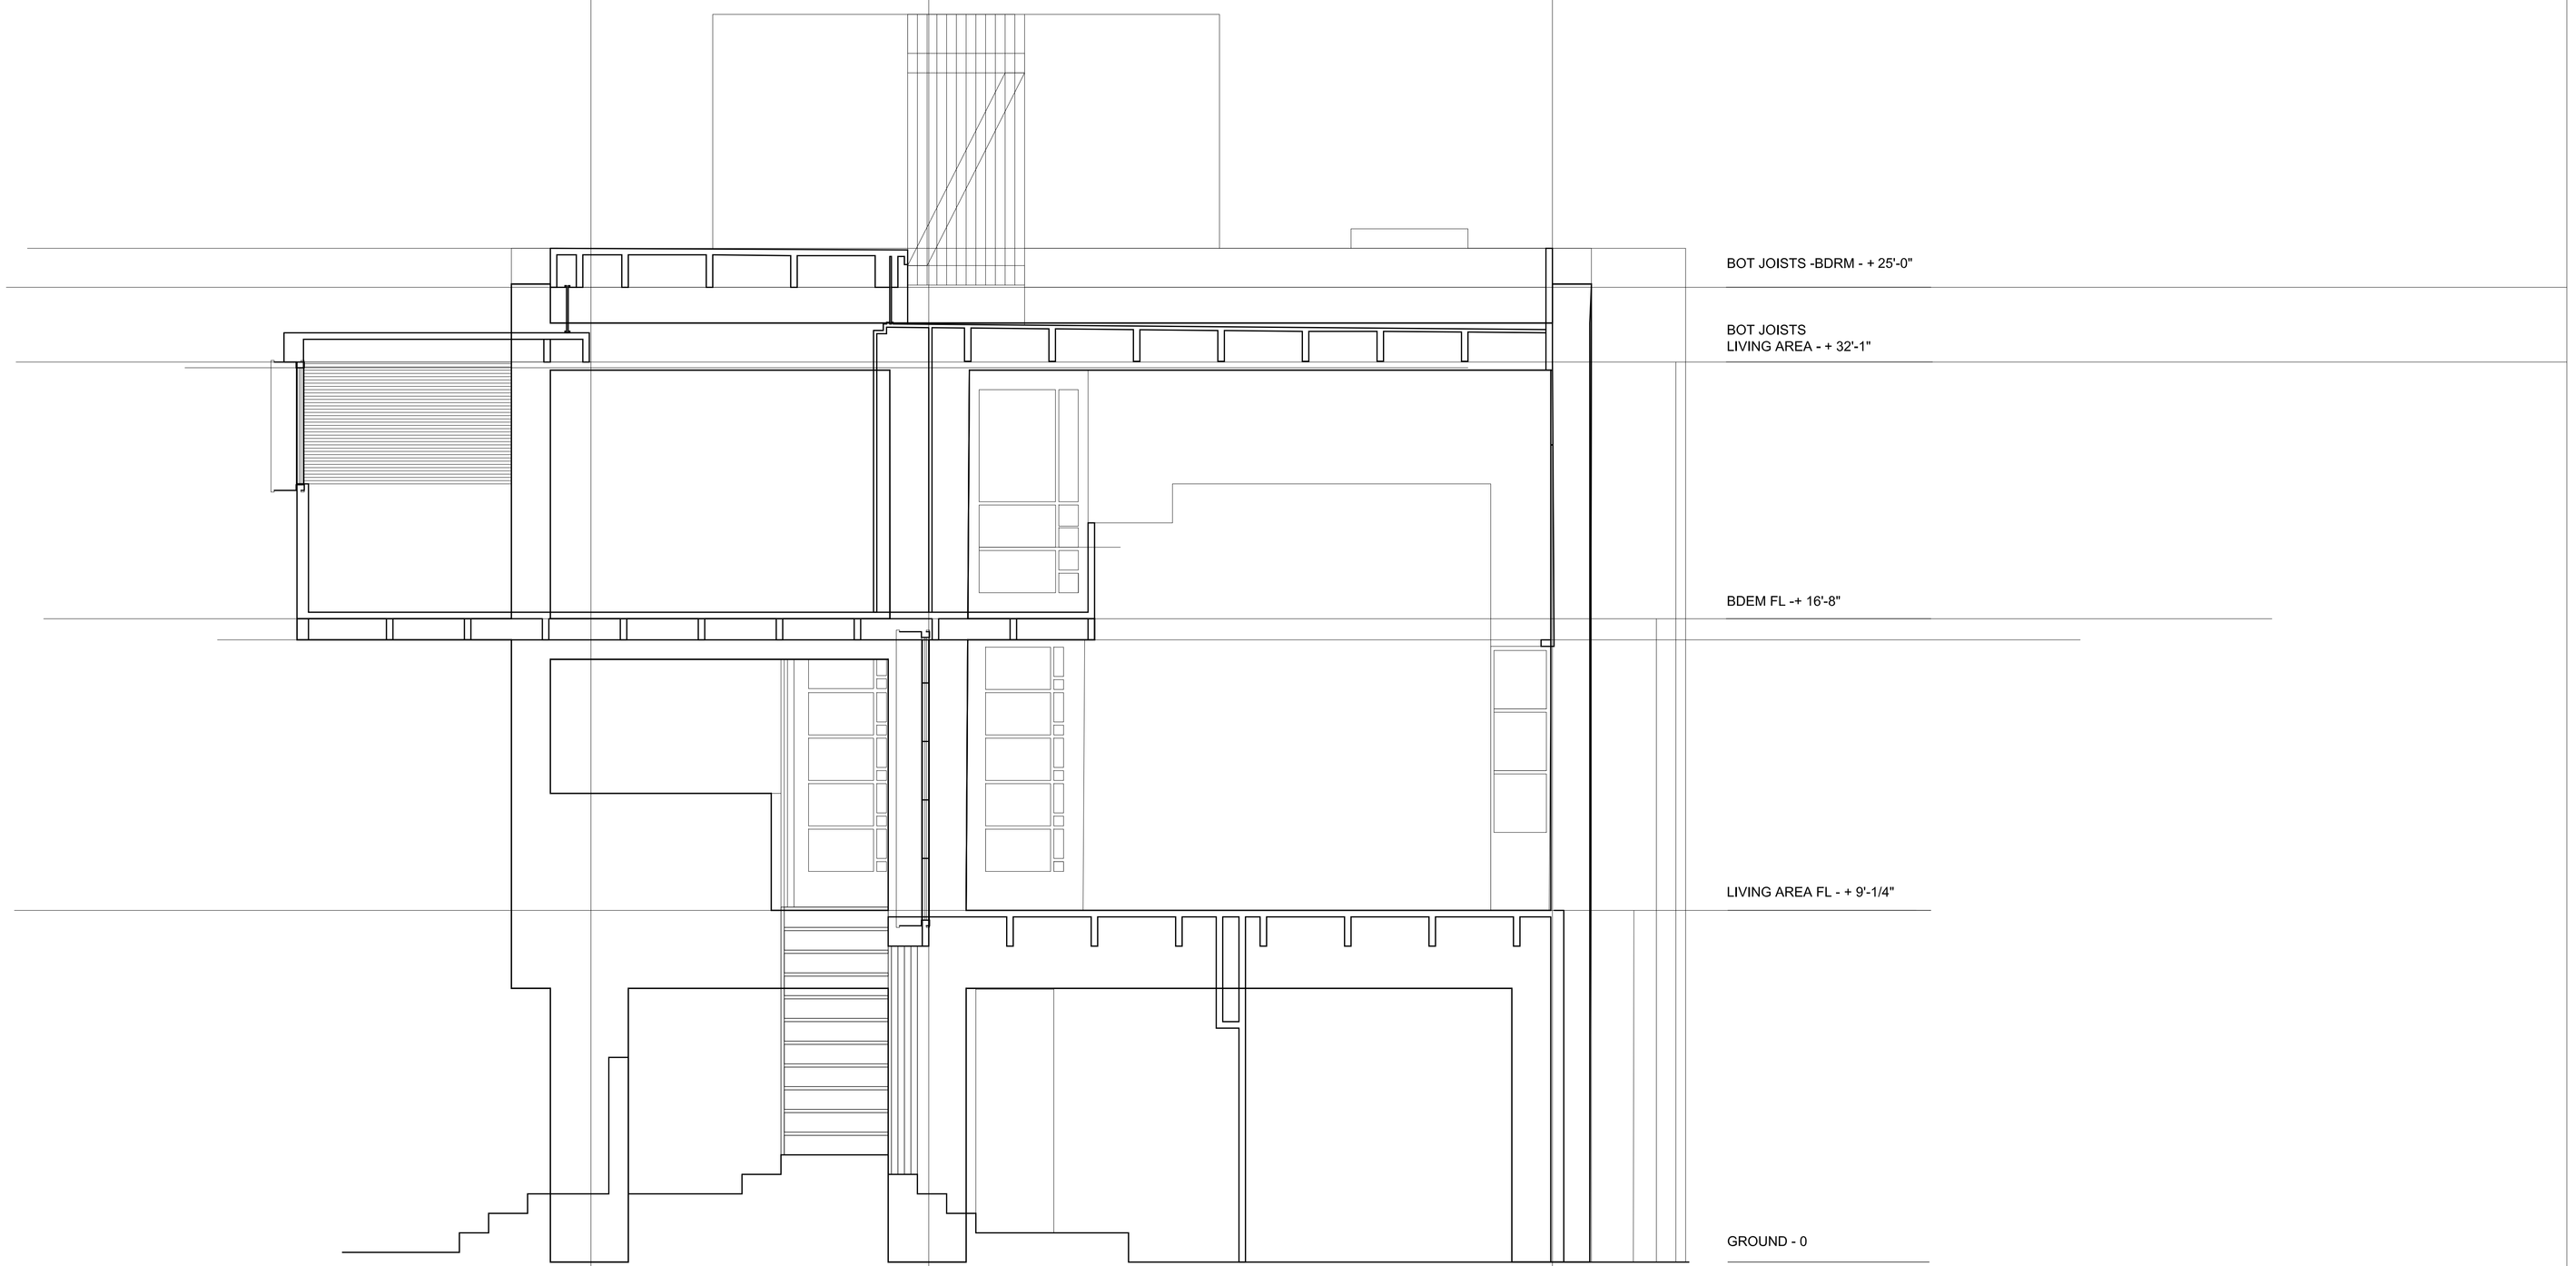

THE LOVELL BEATH HOUSE
1242 West Ocean Front, Newport Beach, CA

Student Name:

REN YING

Brooklyn Office:

Department of Architectural Technology
186 Jay Street, Brooklyn New York

DATE OF FIRST ISSUE:
MONTH DD, YYYY

YYYYMMDD	

PROJECT

MINER CASE STUDIED

DWG TITLE

SECTION

SEAL & SIGNATURE

DATE: 2017 02 27
PROJECT NO. YYYY_NN
DRAWING BY: YING REN
CHK BY:
DWG NO:

S-E100.00

CADD FILE NO. XXX-101.00_XXXX

PAGE 1 OF D