Paris Bibliotheque Sainte-Genevieve

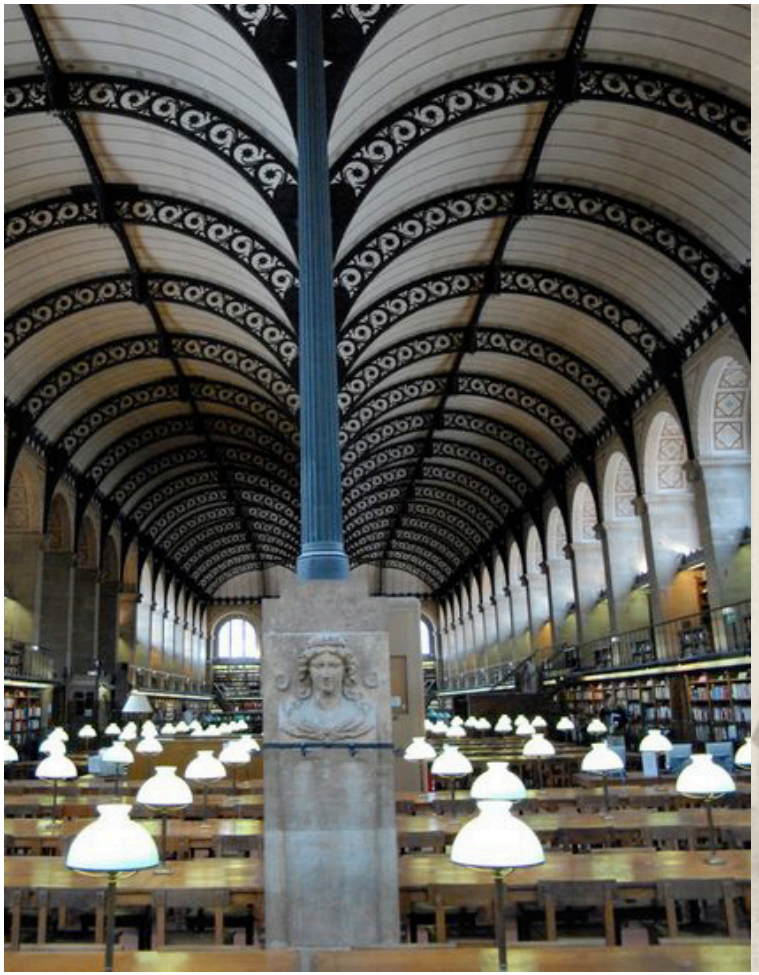

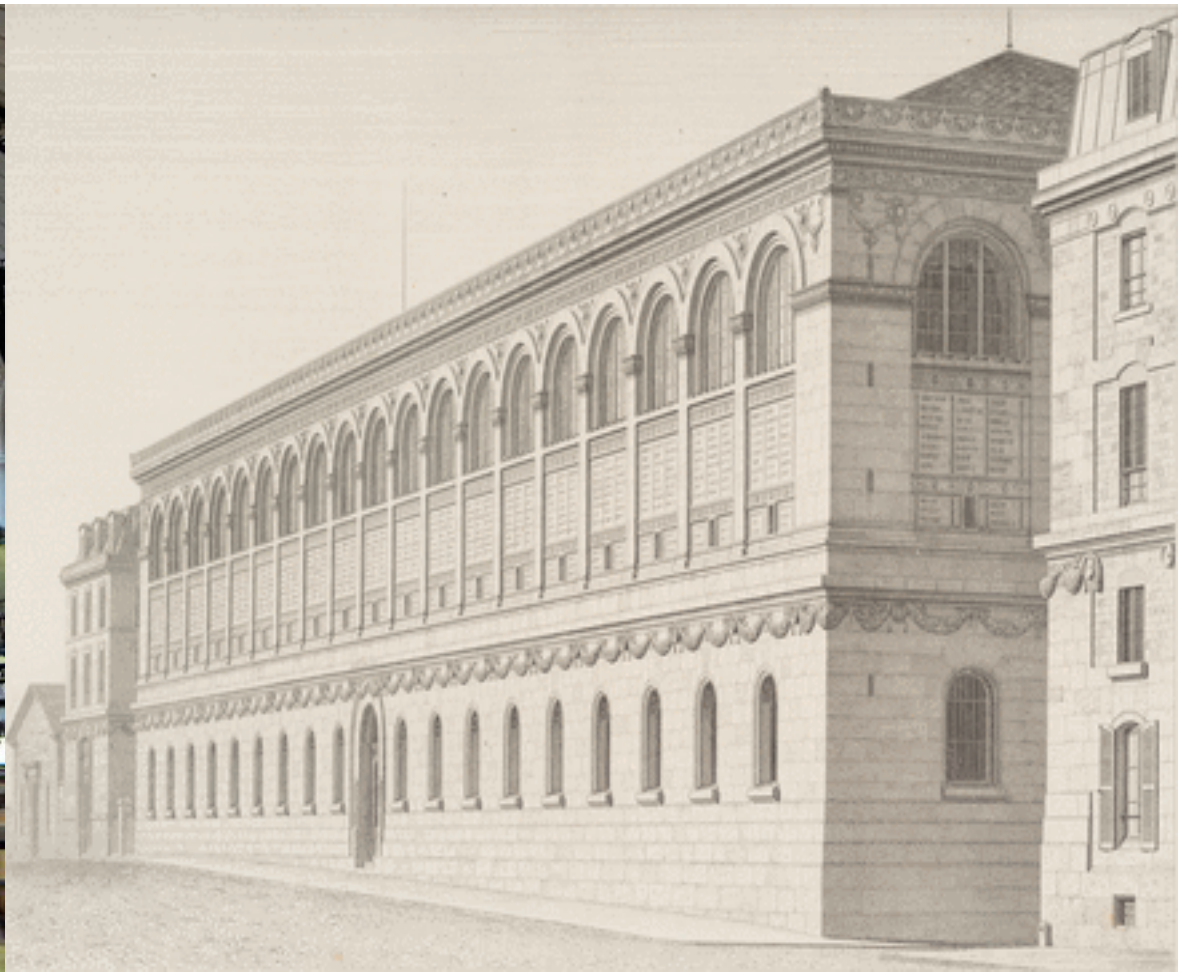

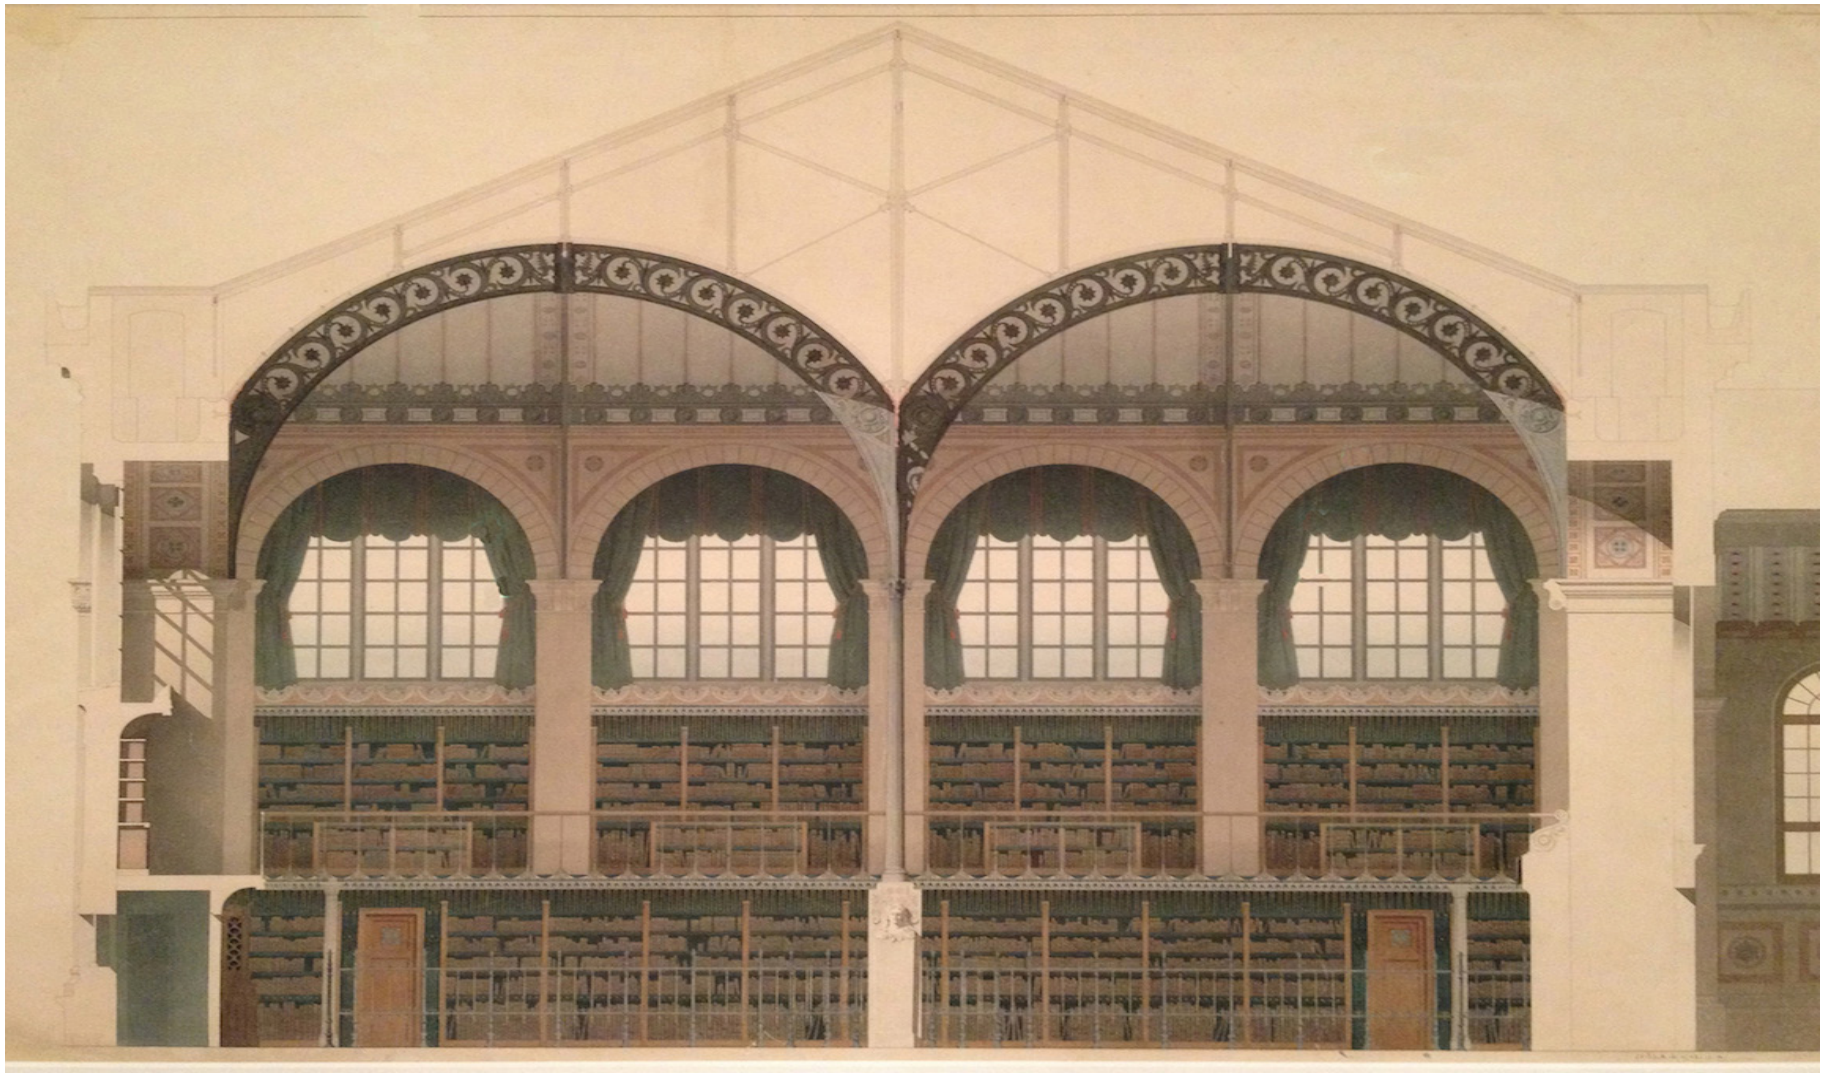

Short section cut

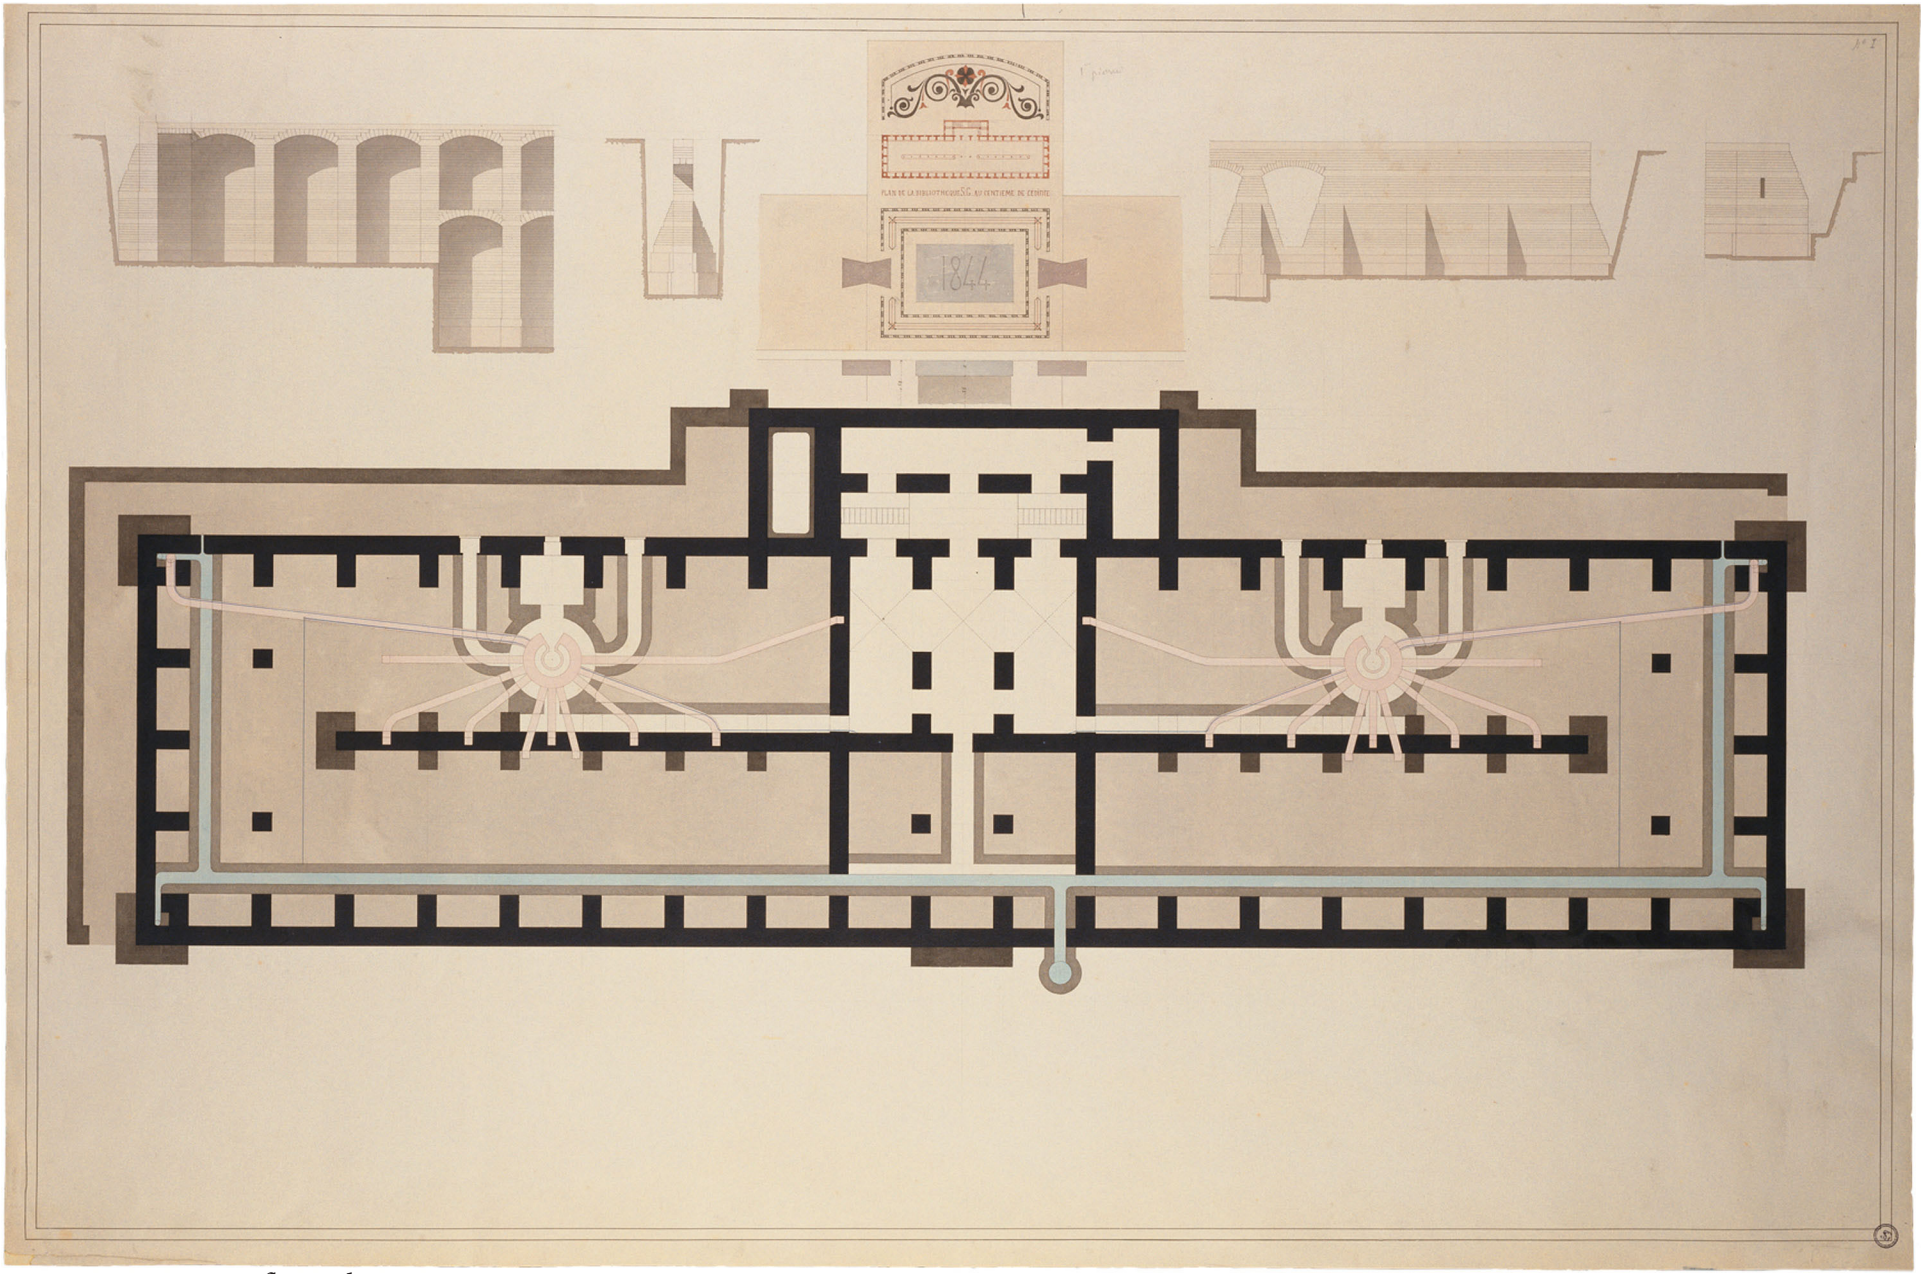

Basement floor plan

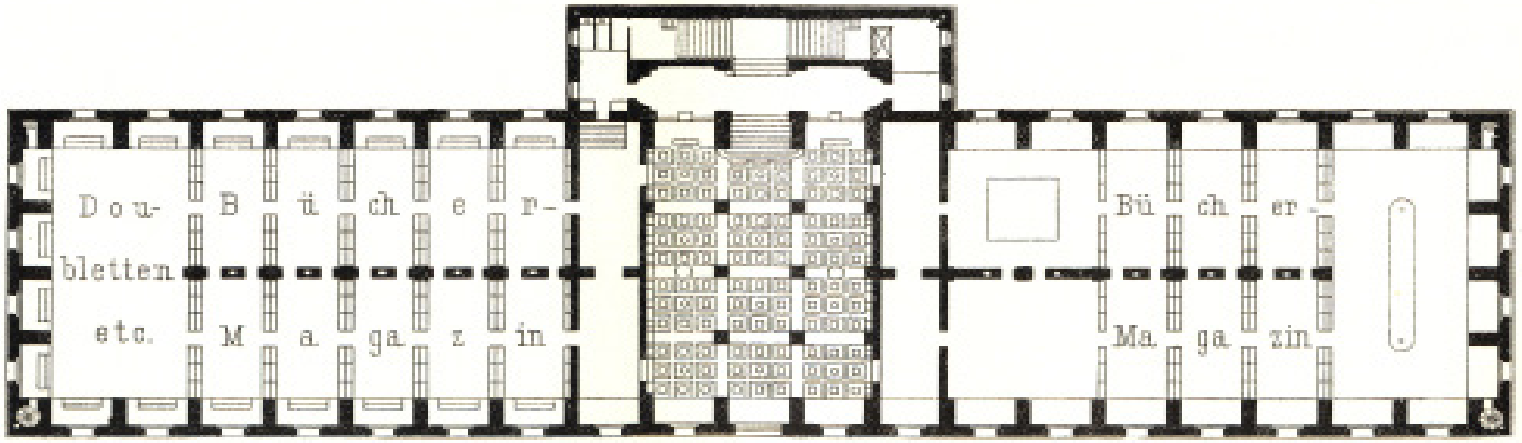

Ground Floor plan

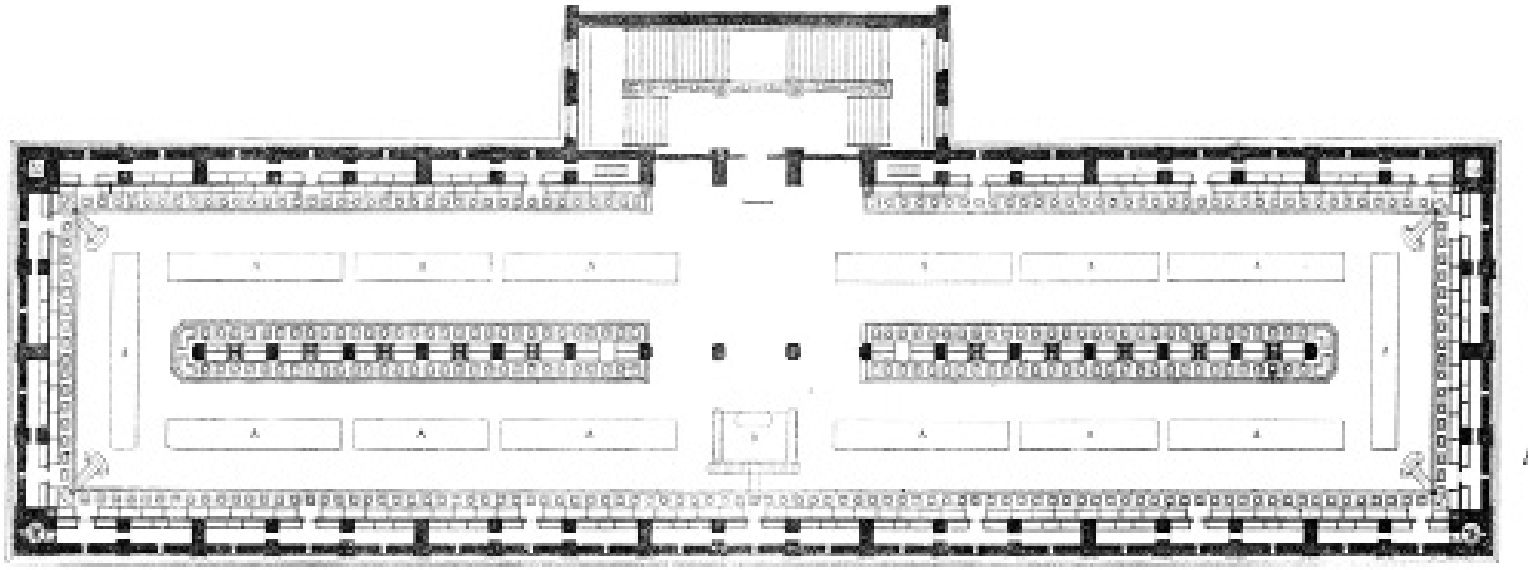

Mezzanine Floor plan

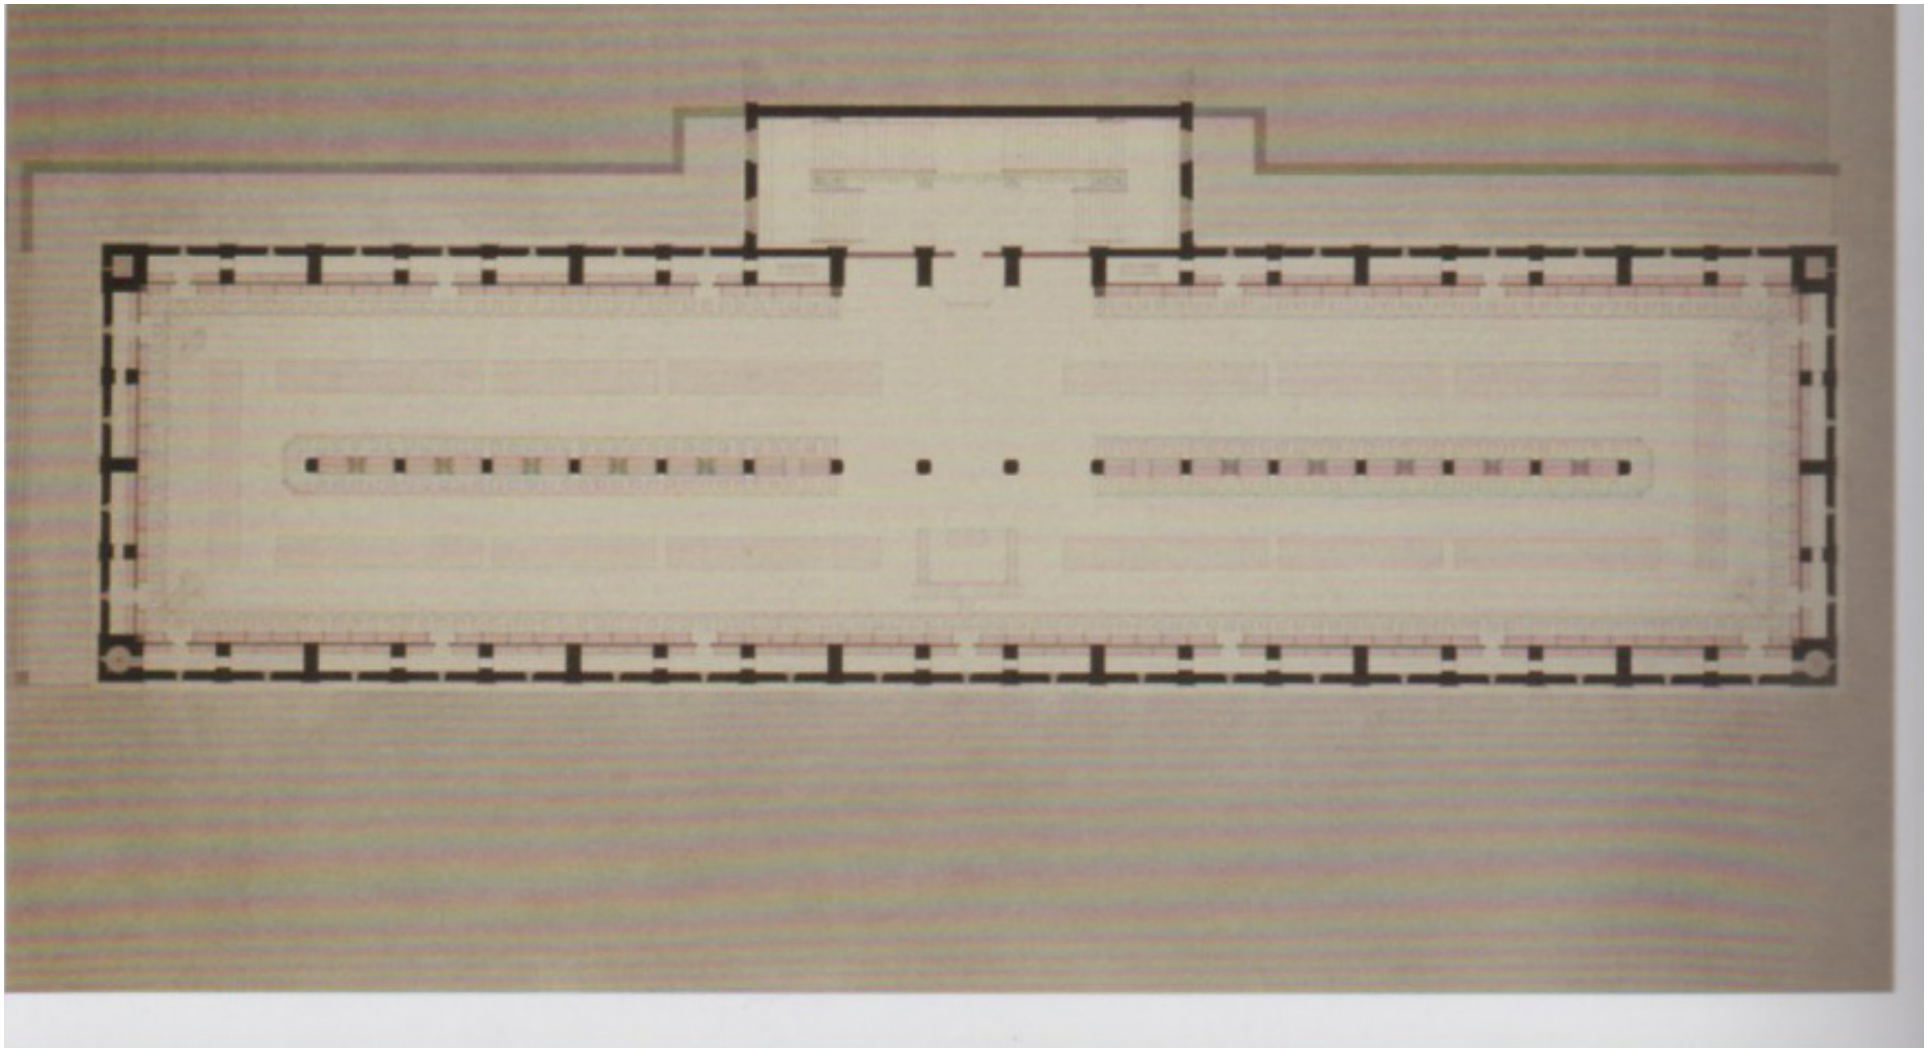

First floor plan

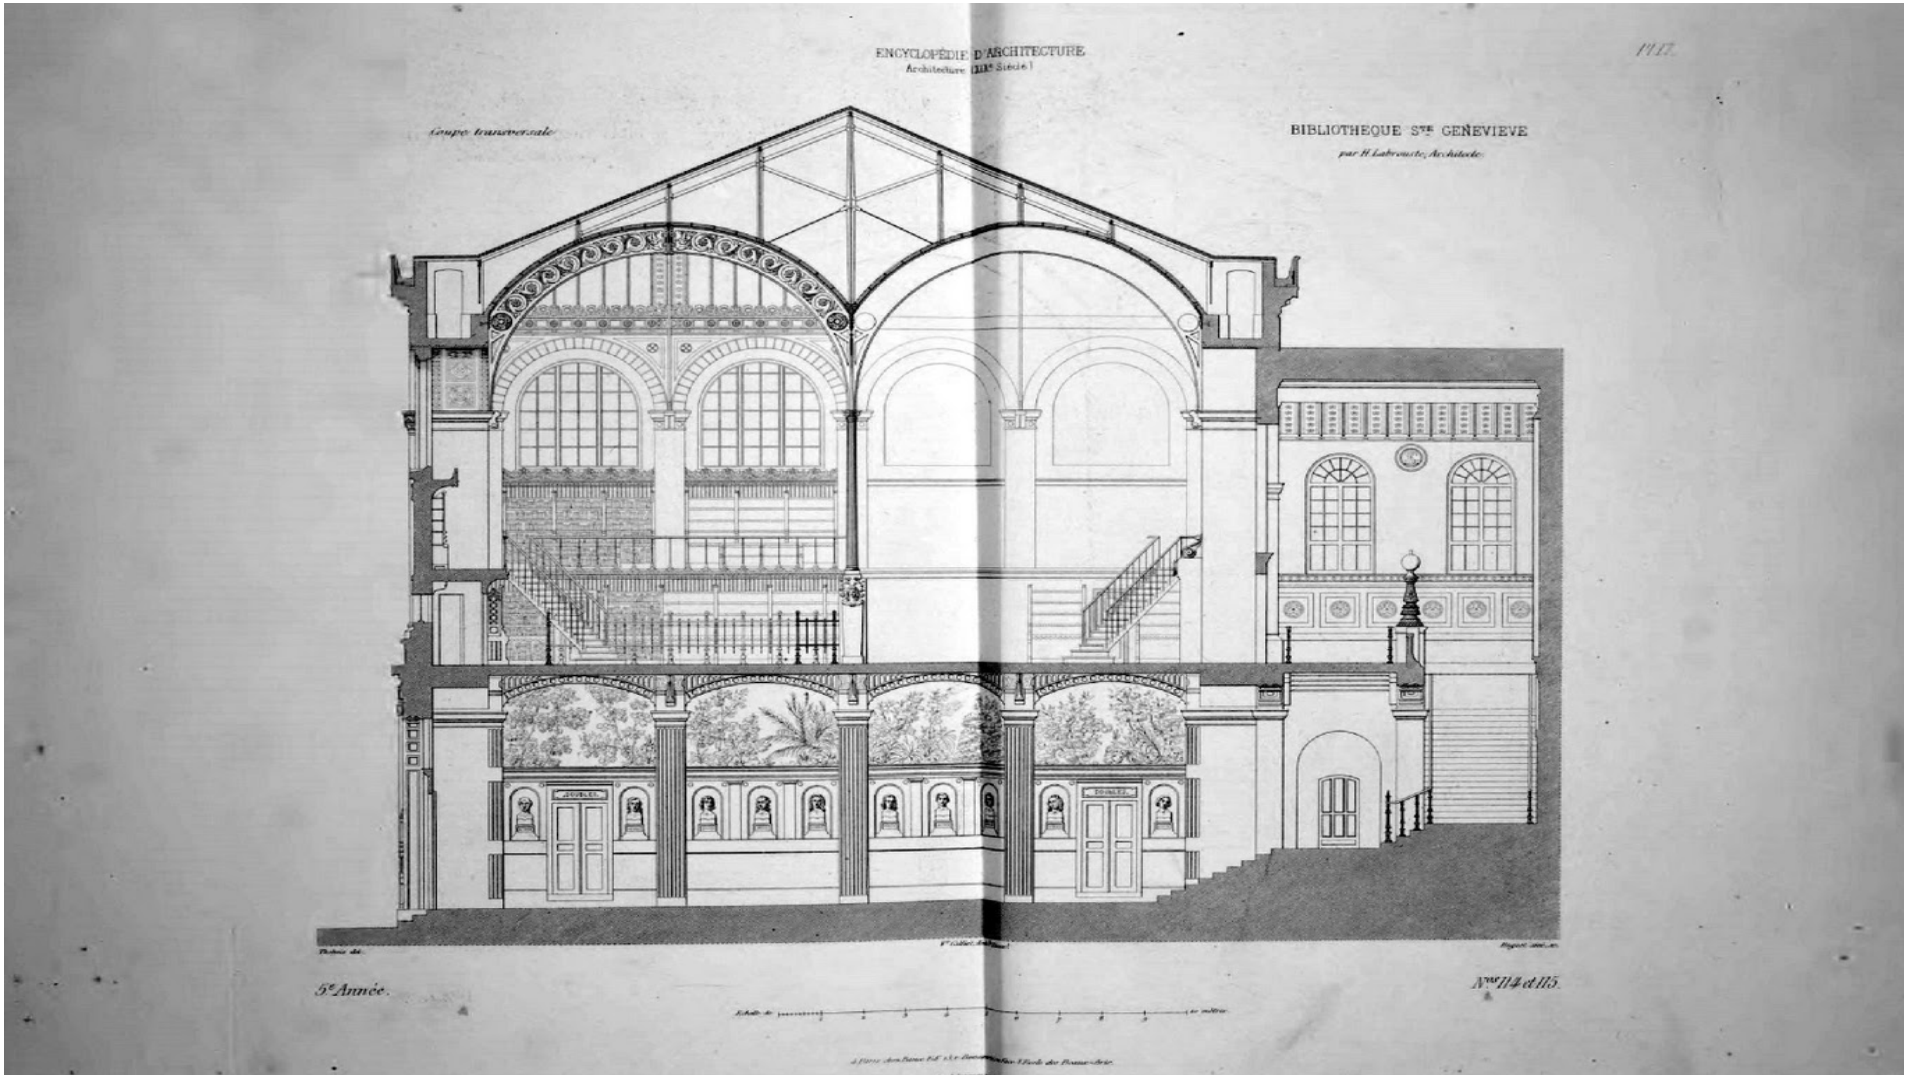

Short building section

Long building section

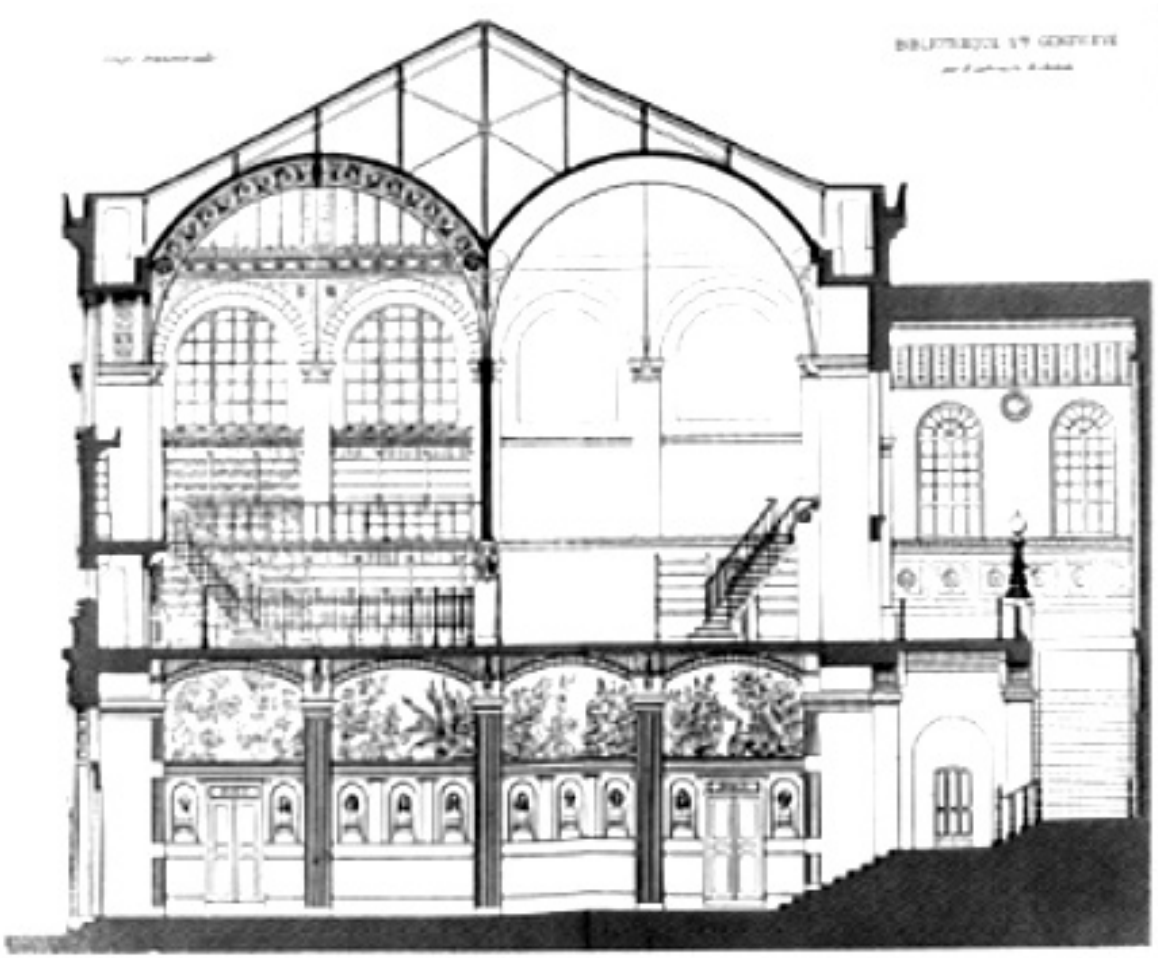

Elevation

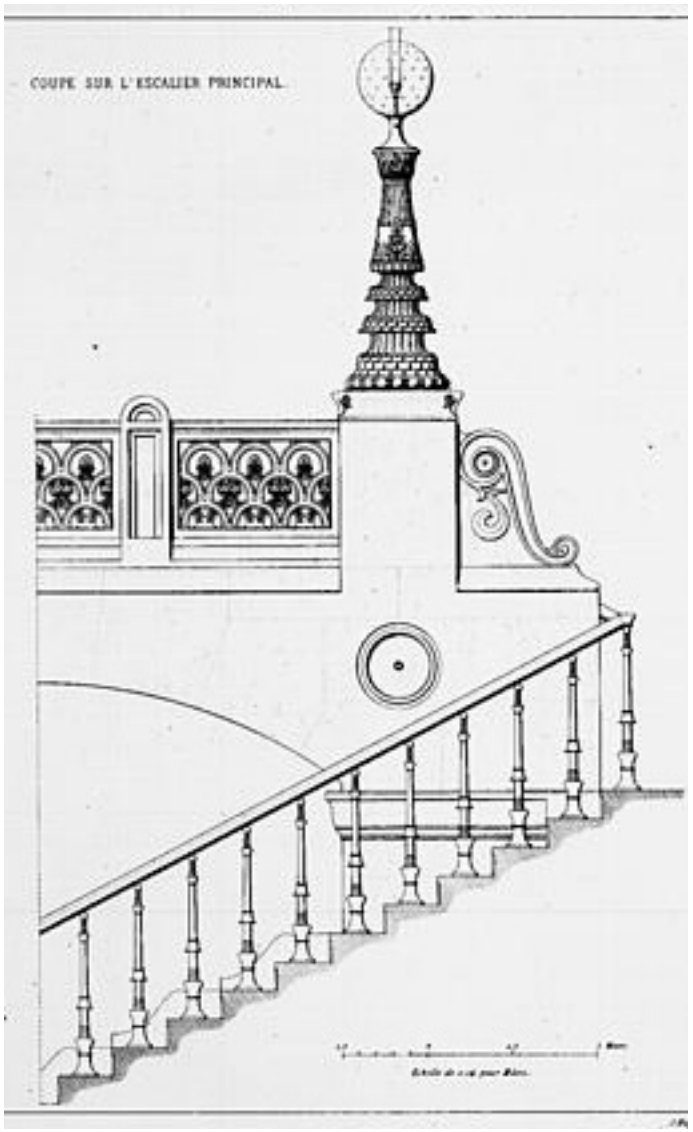

Meezanine staircase