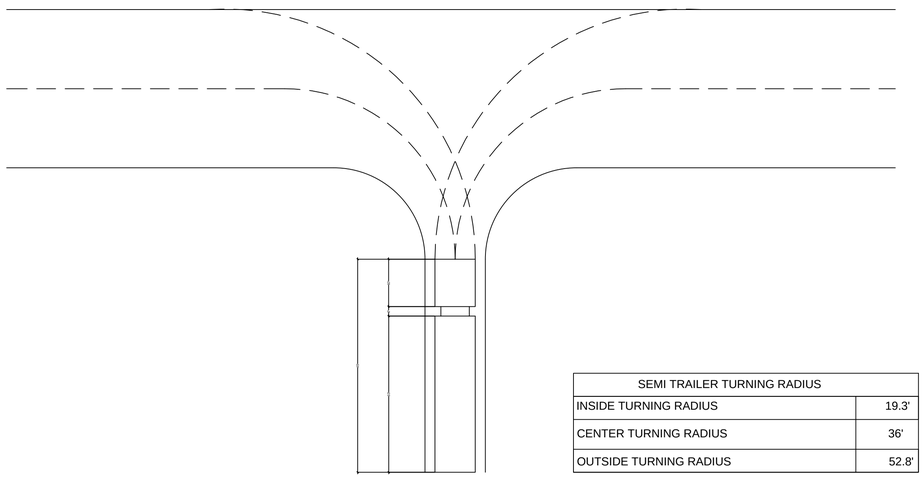

SEMI TRAILER TURNING RADIUS	
INSIDE TURNING RADIUS	19.3'
CENTER TURNING RADIUS	36'
OUTSIDE TURNING RADIUS	52.8'

4 / SK-103 SEMI TRAILER TUNRING RADIUS STUDY
1/16" =1'-0"

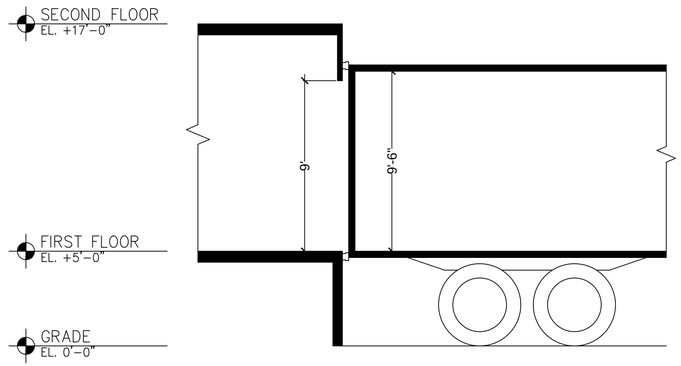

3 / SK-103 LOADING DOCK SECTION
1/4" =1'-0"

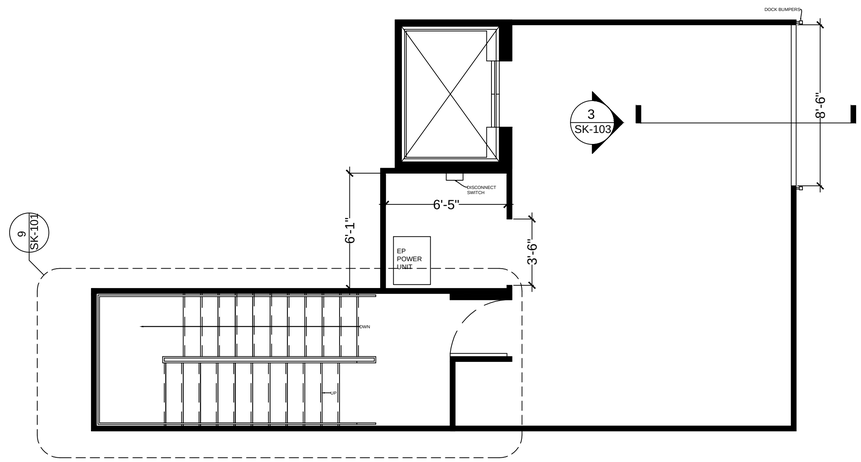

2 / SK-103 LOADING DOCK / FREIGHT CORE W/ 12' U-SHAPED STAIR
1/4" =1'-0"

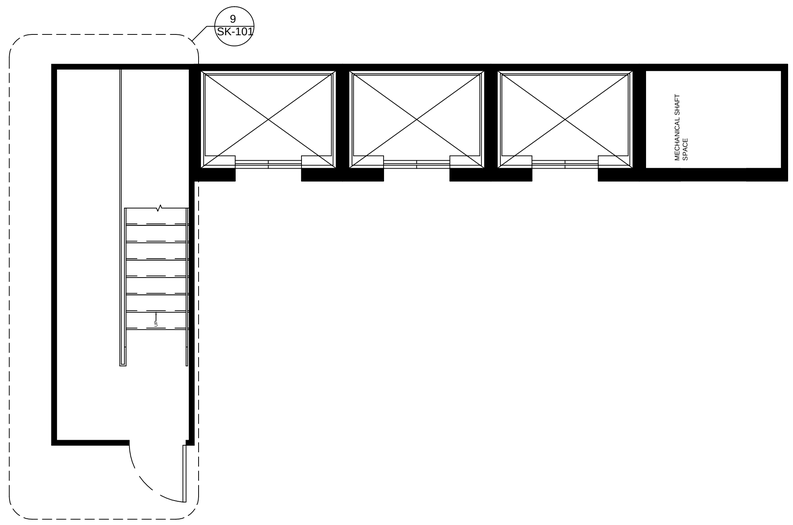

1 / SK-103 STANDARD BUILDING CORE W/ 3 ELEVATORS AND A 12' U-SHAPED STAIR
1/4" =1'-0"

NEW YORK CITY COLLEGE OF TECHNOLOGY 18 81 CUNY

NYCCT

285 JAY STREET
BROOKLYN, NY

PARTITION TYPES

Rev. #	Description	Date

Project number 11
Date 10/09/14
Drawn by ROBERT DAVIS
Professor Name KING

SK-103

SCALE AS MARKED