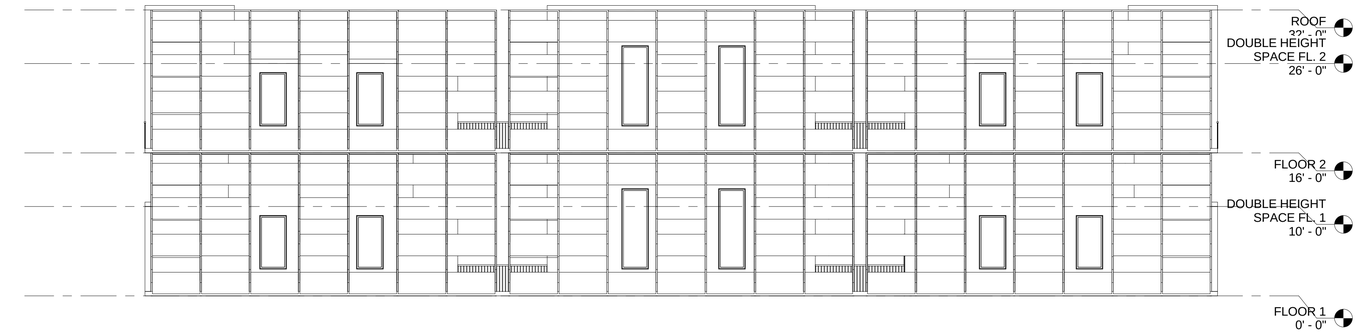

4 SOUTH ELEV. WITH PANELS
1/8" = 1'-0"

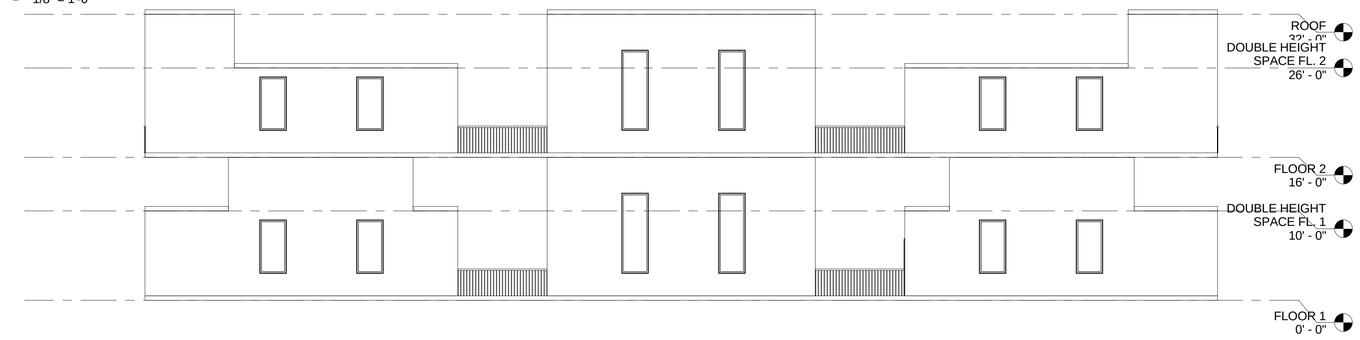

1 SOUTH ELEV. NO PANELS
1/8" = 1'-0"

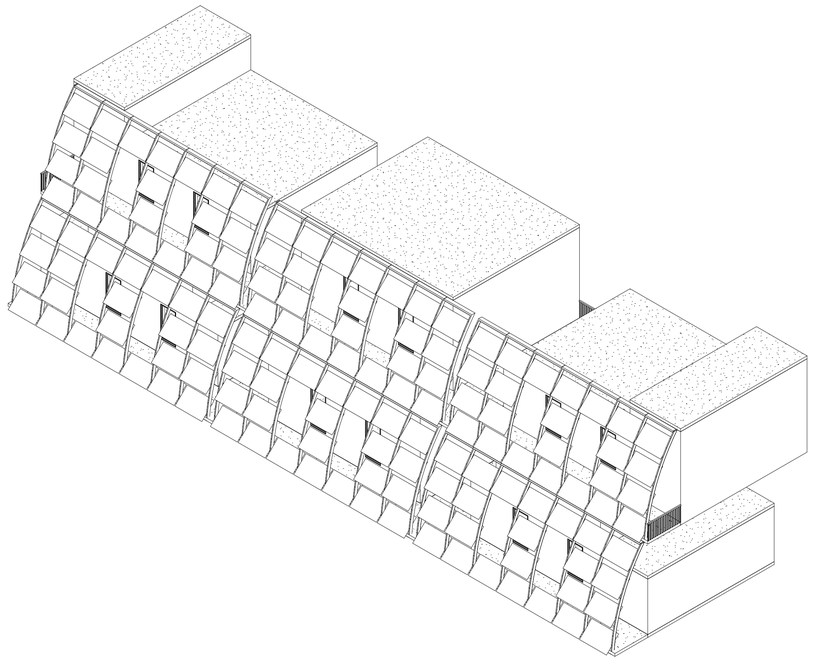

2 SOUTH FACING ISO

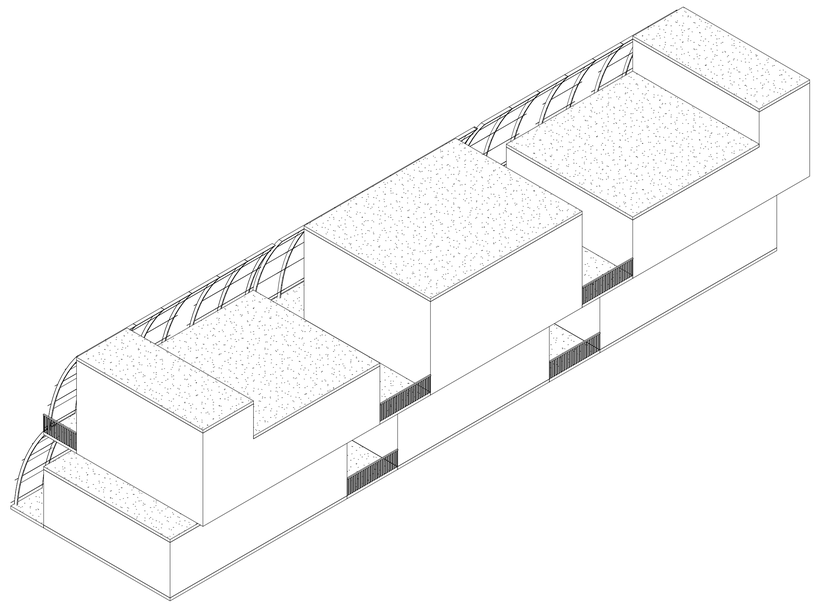

3 NORTH FACING ISO

Autodesk® Revit®

www.autodesk.com/revit

Consultant
Address
Address
Phone
Fax
e-mail

Consultant
Address
Address
Phone
Fax
e-mail

Consultant
Address
Address
Phone
Fax
e-mail

Consultant
Address
Address
Phone
Fax
e-mail

Consultant
Address
Address
Phone
Fax
e-mail

No.	Description	Date

ARCH 3610
ADV. DETAIL STUDIO
ELEVATION & ISO

Project number	6
Date	03.08.13
Drawn by	A. ELKHOULY
Checked by	A. APTEKAR

A102

Scale 1/8" = 1'-0"

3/31/2014 10:25:12 AM

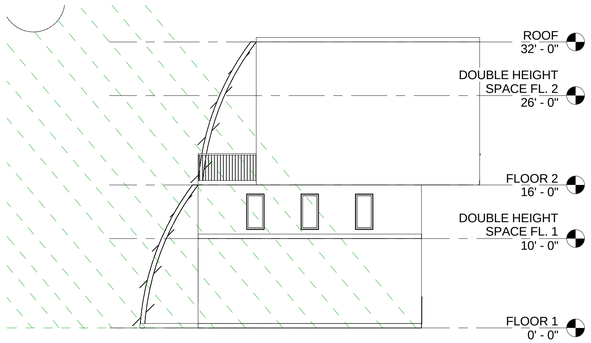

1 Panel Angel Solestice - 50 Deg.
1/8" = 1'-0"

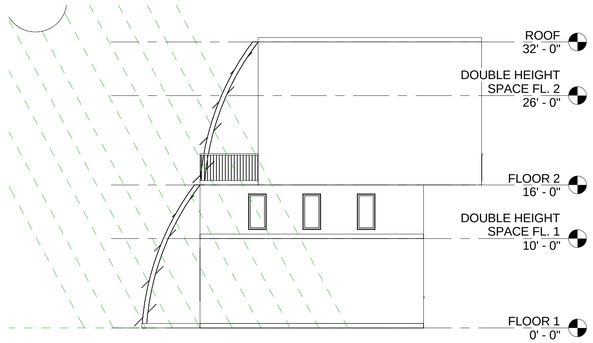

2 Panel Angle Summer - 62 Deg.
1/8" = 1'-0"

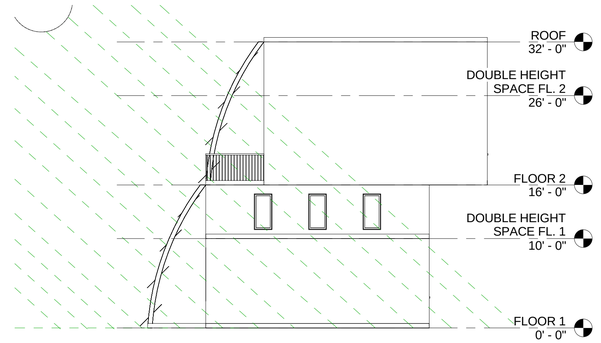

3 Panel Angle Winter - 35 Deg.
1/8" = 1'-0"

NOTES: DEPENDING ON TIME OF YEAR, PENLS MUST BE ANGLED PERPENDICULAR TO ANGLES NOTED ABOVE. PANEL ANGLE DEPICTED IN DRAWING IS NOT ACCURATE

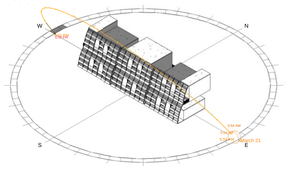

4 03.21.14

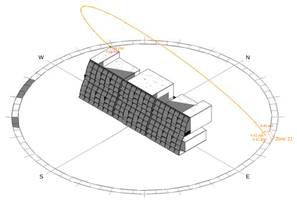

5 06.21.14

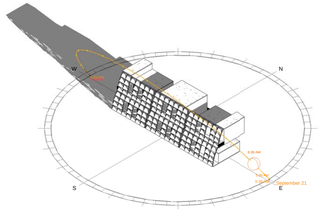

6 09.21.14

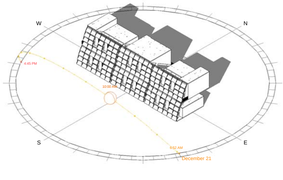

7 12.21.14

Autodesk® Revit®

www.autodesk.com/revit

Consultant
Address
Address
Phone
Fax
e-mail

Consultant
Address
Address
Phone
Fax
e-mail

Consultant
Address
Address
Phone
Fax
e-mail

Consultant
Address
Address
Phone
Fax
e-mail

Consultant
Address
Address
Phone
Fax
e-mail

No.	Description	Date

ARCH 3610

ADV. DETAIL STUDIO

Sun Sheet

Project number	6
Date	03.08.13
Drawn by	Author
Checked by	Checker

A107

Scale	1/8" = 1'-0"

3/31/2014 10:27:19 AM

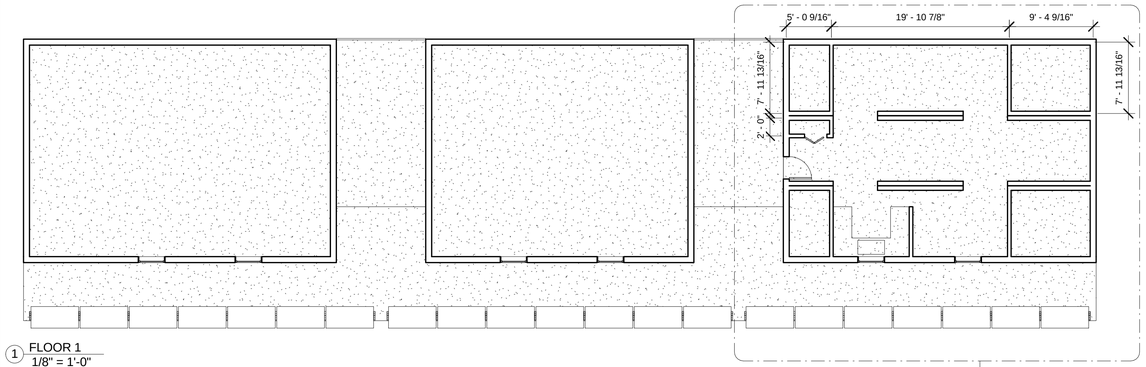

1 FLOOR 1
1/8" = 1'-0"

3 FLOOR 2
1/8" = 1'-0"

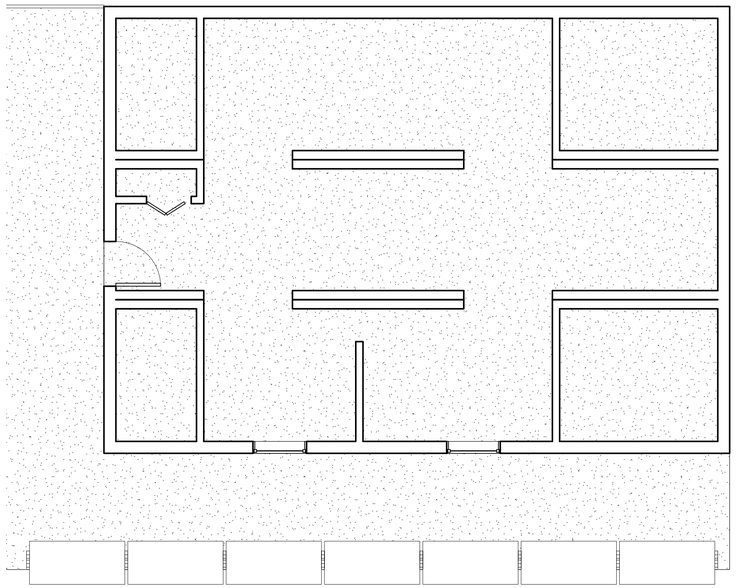

2 SINGLE UNIT
1/4" = 1'-0"

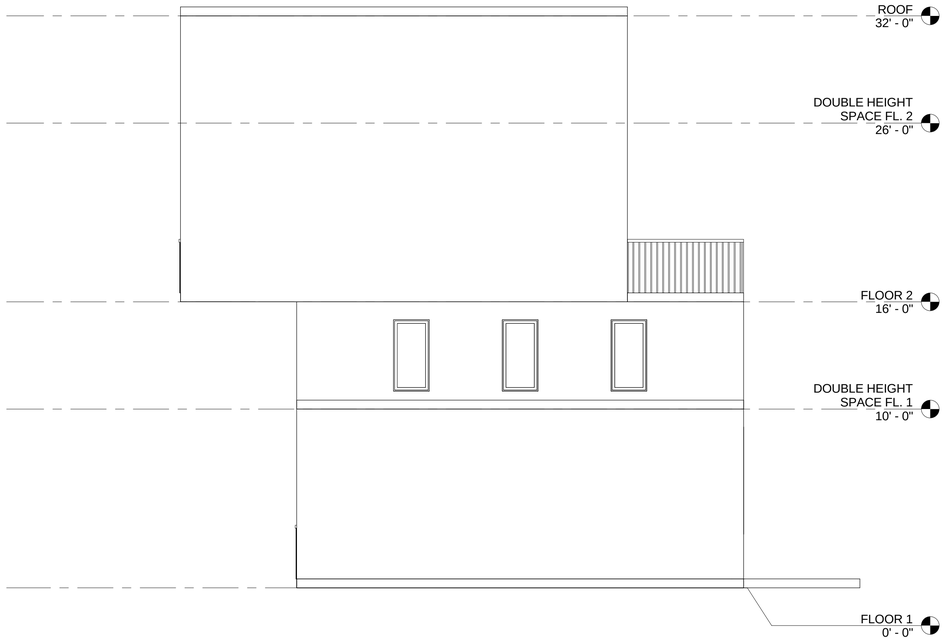

4 West
1/4" = 1'-0"

Autodesk® Revit®

www.autodesk.com/revit

Consultant
Address
Address
Phone
Fax
e-mail

Consultant
Address
Address
Phone
Fax
e-mail

Consultant
Address
Address
Phone
Fax
e-mail

Consultant
Address
Address
Phone
Fax
e-mail

Consultant
Address
Address
Phone
Fax
e-mail

No.	Description	Date

ARCH 3610

ADV. DETAIL STUDIO

PLANS

Project number	6
Date	03.08.13
Drawn by	Author
Checked by	Checker

A104

Scale	As indicated

3/31/2014 10:25:22 AM

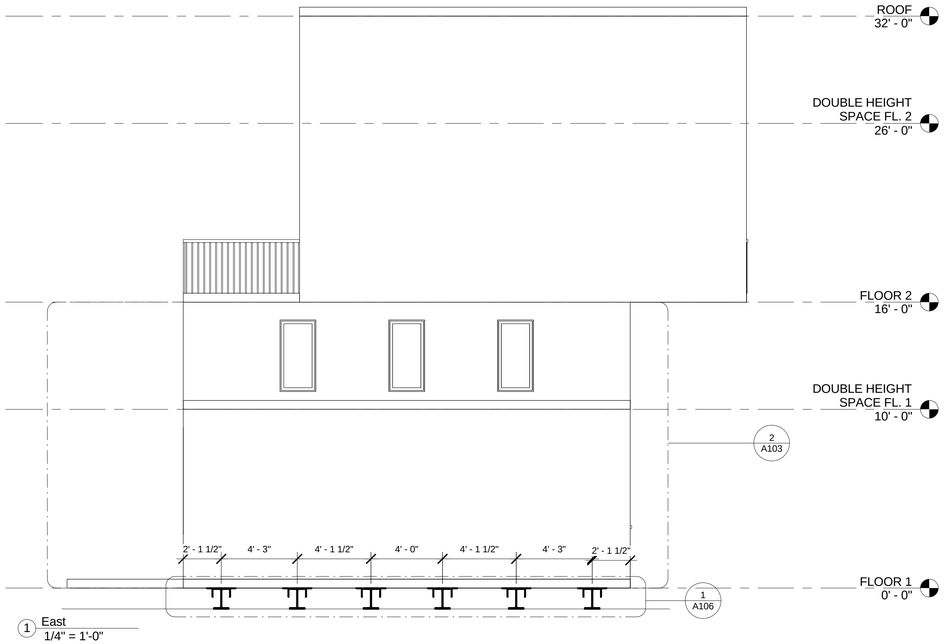

1 East
1/4" = 1'-0"

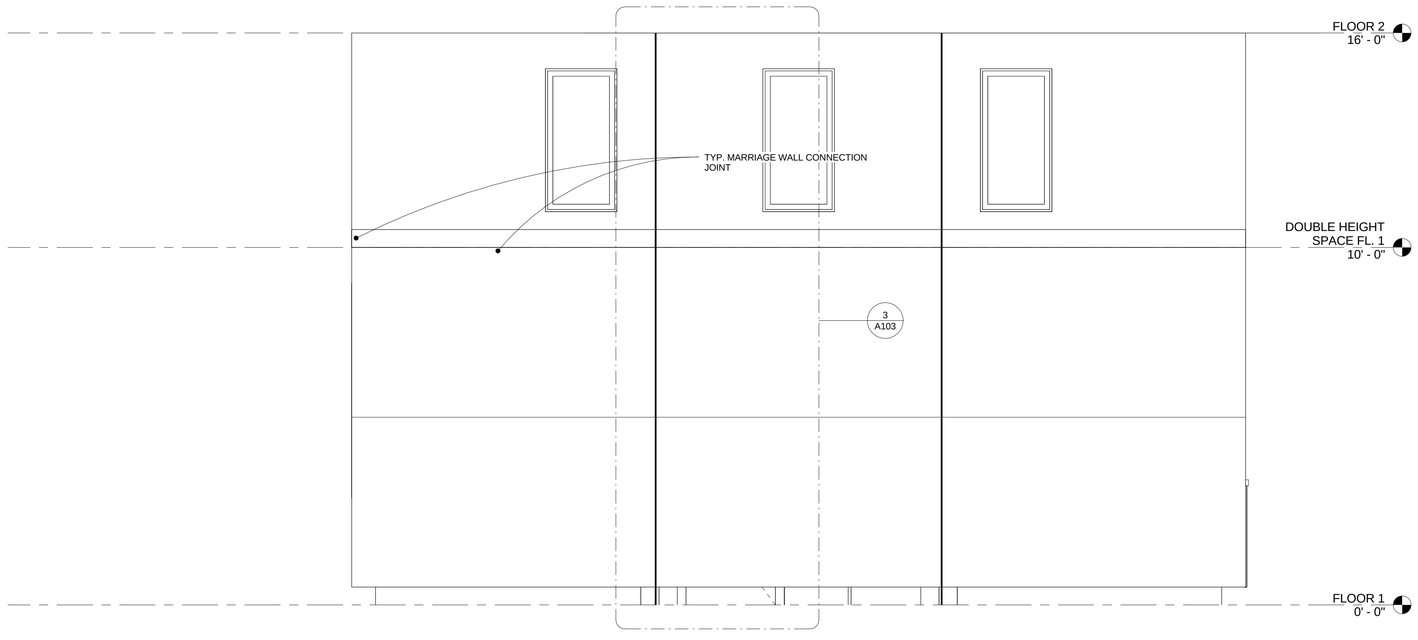

2 Callout of East
1/2" = 1'-0"

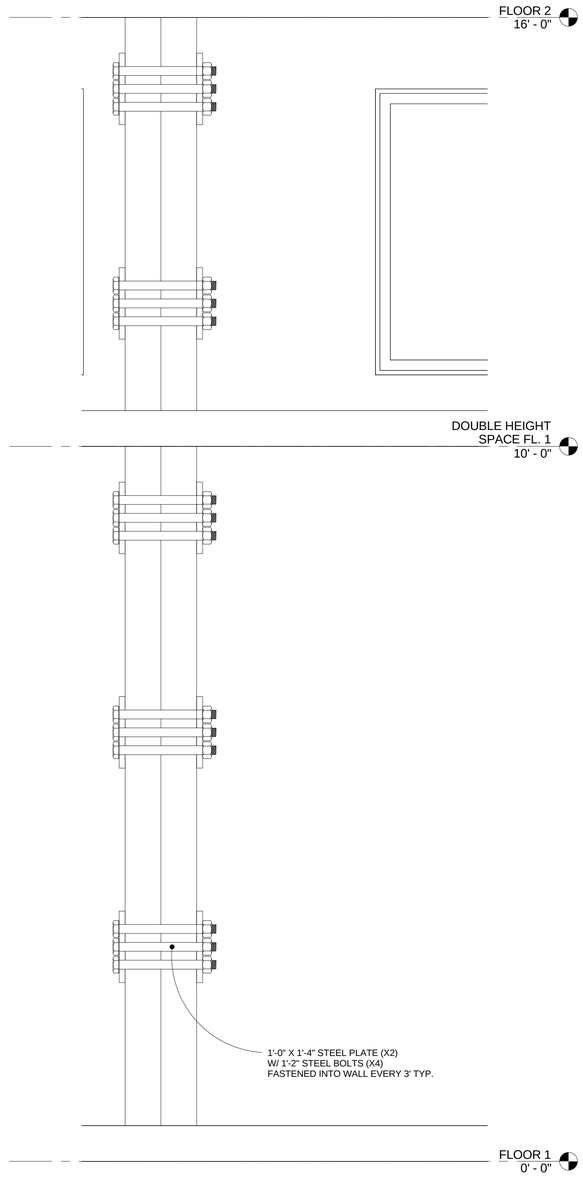

3 Marriage Wall Typical
1" = 1'-0"

Autodesk® Revit®

www.autodesk.com/revit

Consultant
Address
Address
Phone
Fax
e-mail

Consultant
Address
Address
Phone
Fax
e-mail

Consultant
Address
Address
Phone
Fax
e-mail

Consultant
Address
Address
Phone
Fax
e-mail

Consultant
Address
Address
Phone
Fax
e-mail

No.	Description	Date

ARCH 3610

ADV. DETAIL STUDIO

MARRIAGE WALL

Project number	6
Date	03.08.13
Drawn by	Author
Checked by	Checker

A103

Scale	As indicated

3/31/2014 10:25:17 AM