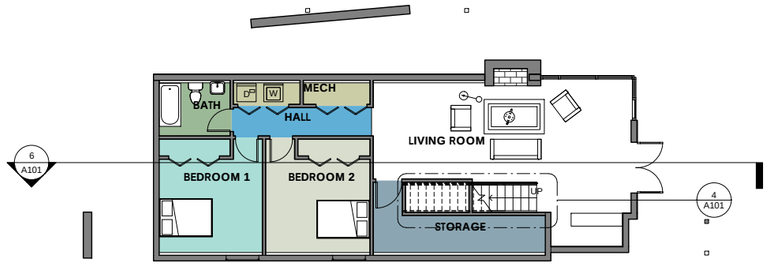

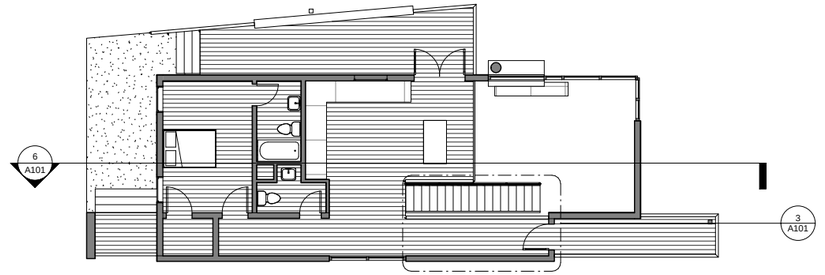

BATH	LIVING
BEDROOM 1	LIVING ROOM
BEDROOM 2	MECH
HALL	STORAGE

1 Level 1
1/8" = 1'-0"

2 Level 2
1/8" = 1'-0"

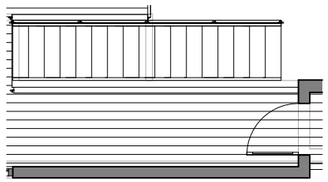

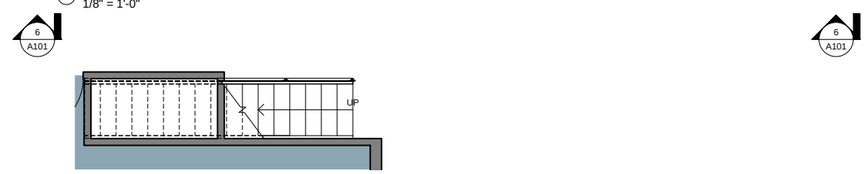

3 Callout of Level 2
1/4" = 1'-0"

4 Callout of Level 1
1/4" = 1'-0"

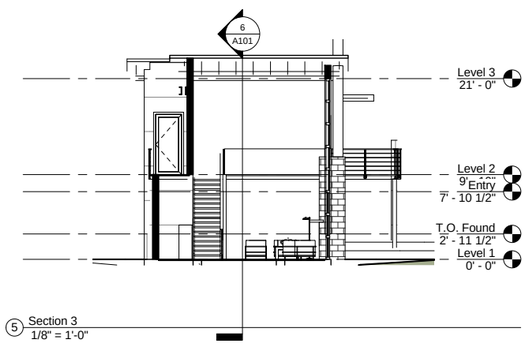

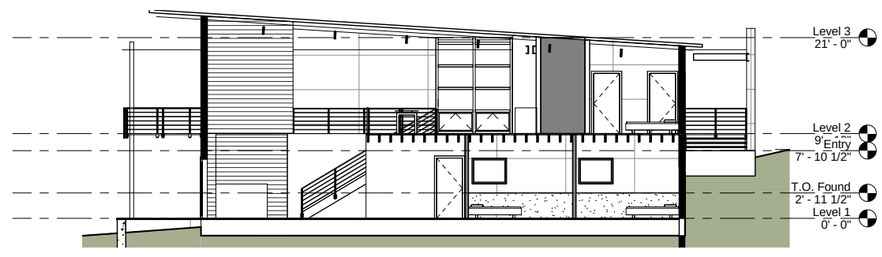

5 Section 3
1/8" = 1'-0"

6 Section 4
1/8" = 1'-0"

Autodesk® Revit®

www.autodesk.com/revit

Consultant
Address
Address
Phone
Fax
e-mail

Consultant
Address
Address
Phone
Fax
e-mail

Consultant
Address
Address
Phone
Fax
e-mail

Consultant
Address
Address
Phone
Fax
e-mail

Consultant
Address
Address
Phone
Fax
e-mail

No.	Description	Date

Owner

PERSPECTIVE

A101

Project number	Project Number
Date	Issue Date
Drawn by	Author
Checked by	Checker

A101

Scale	As indicated

10/18/2013 1:20:10 PM