PRODUCED BY AN AUTODESK EDUCATIONAL PRODUCT

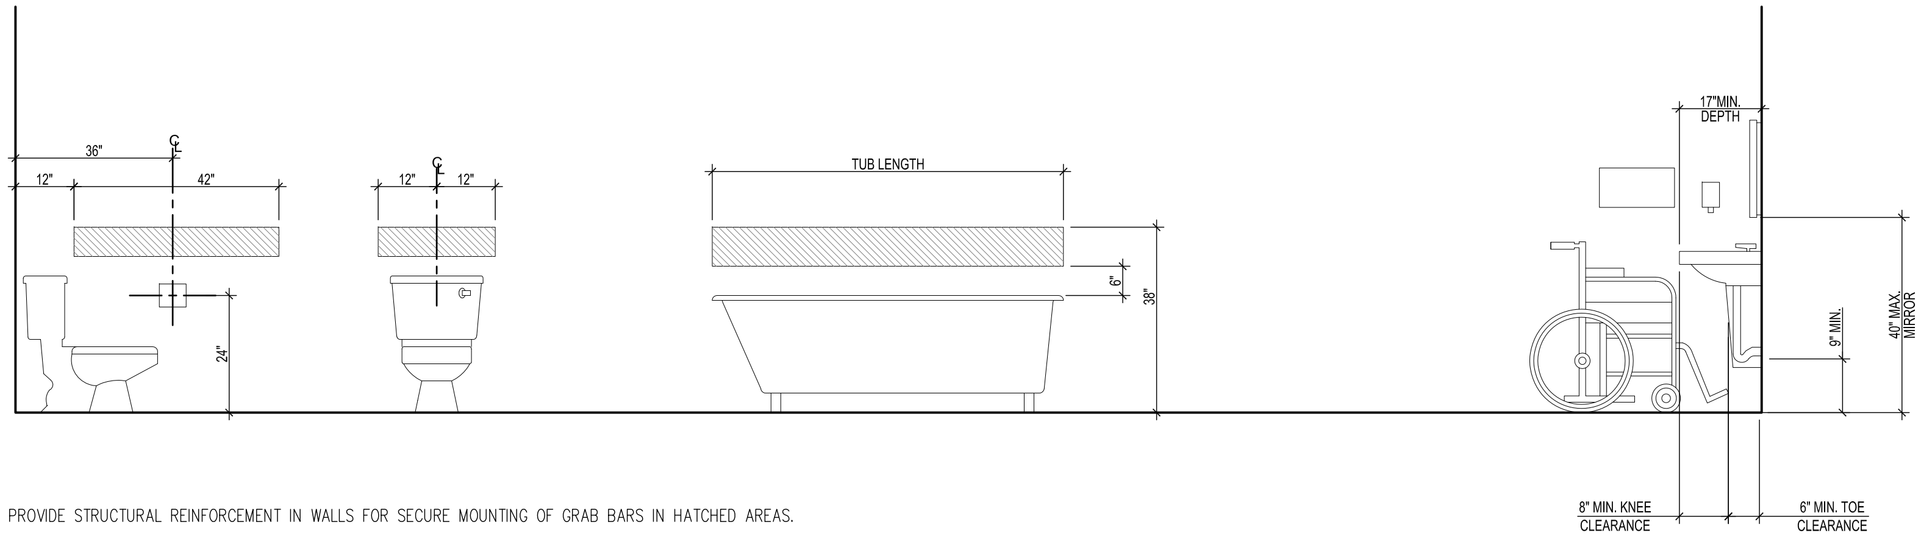

PROVIDE STRUCTURAL REINFORCEMENT IN WALLS FOR SECURE MOUNTING OF GRAB BARS IN HATCHED AREAS.

BATHROOM TYPICAL

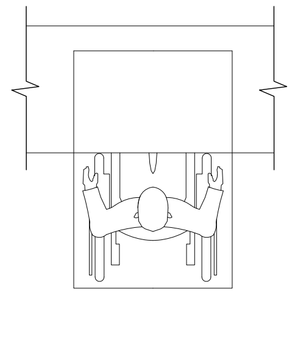

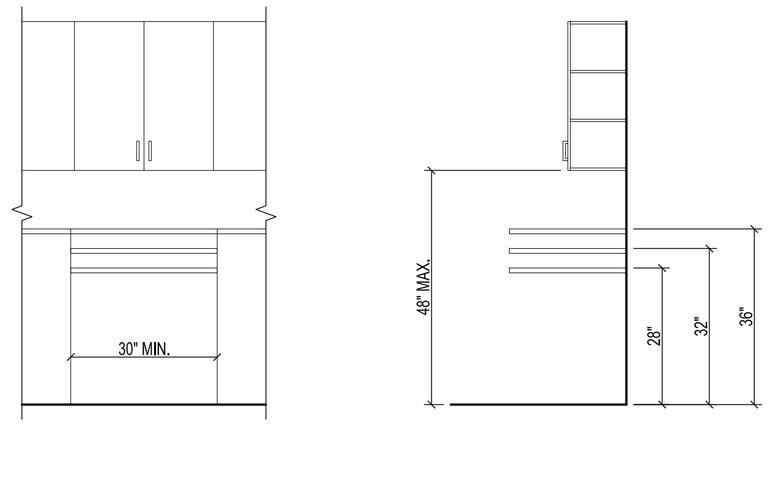

CABINETS AND BASE REMOVED AND HEIGHT ALTERNATIVES

COUNTER WORK SURFACE

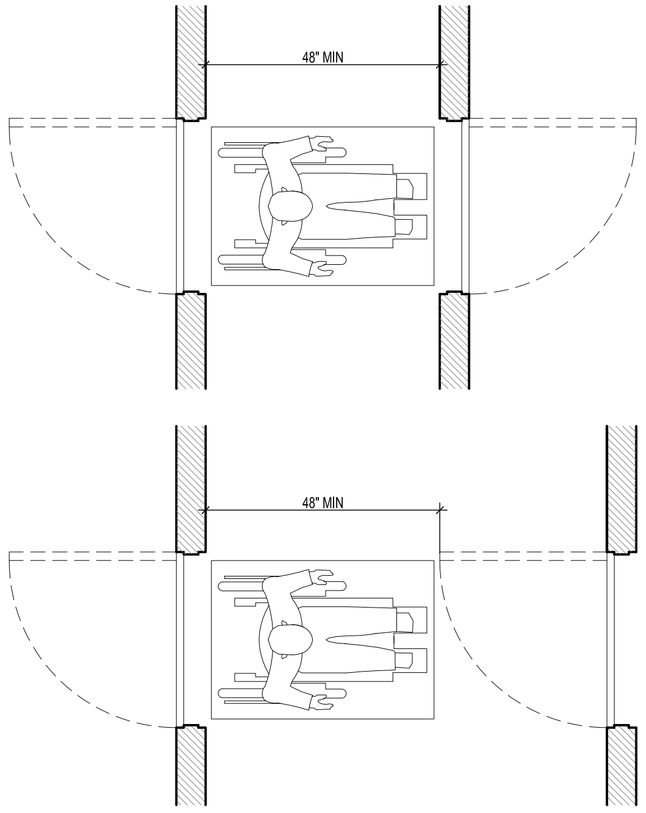

CLEAR WIDTH

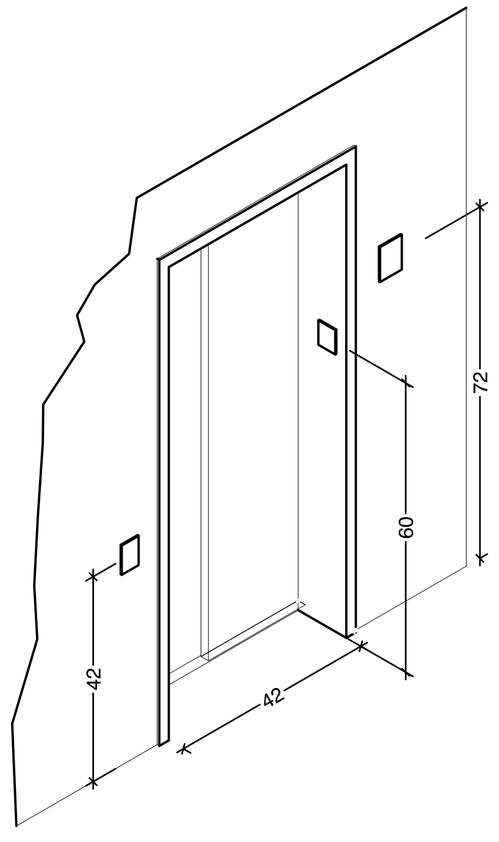

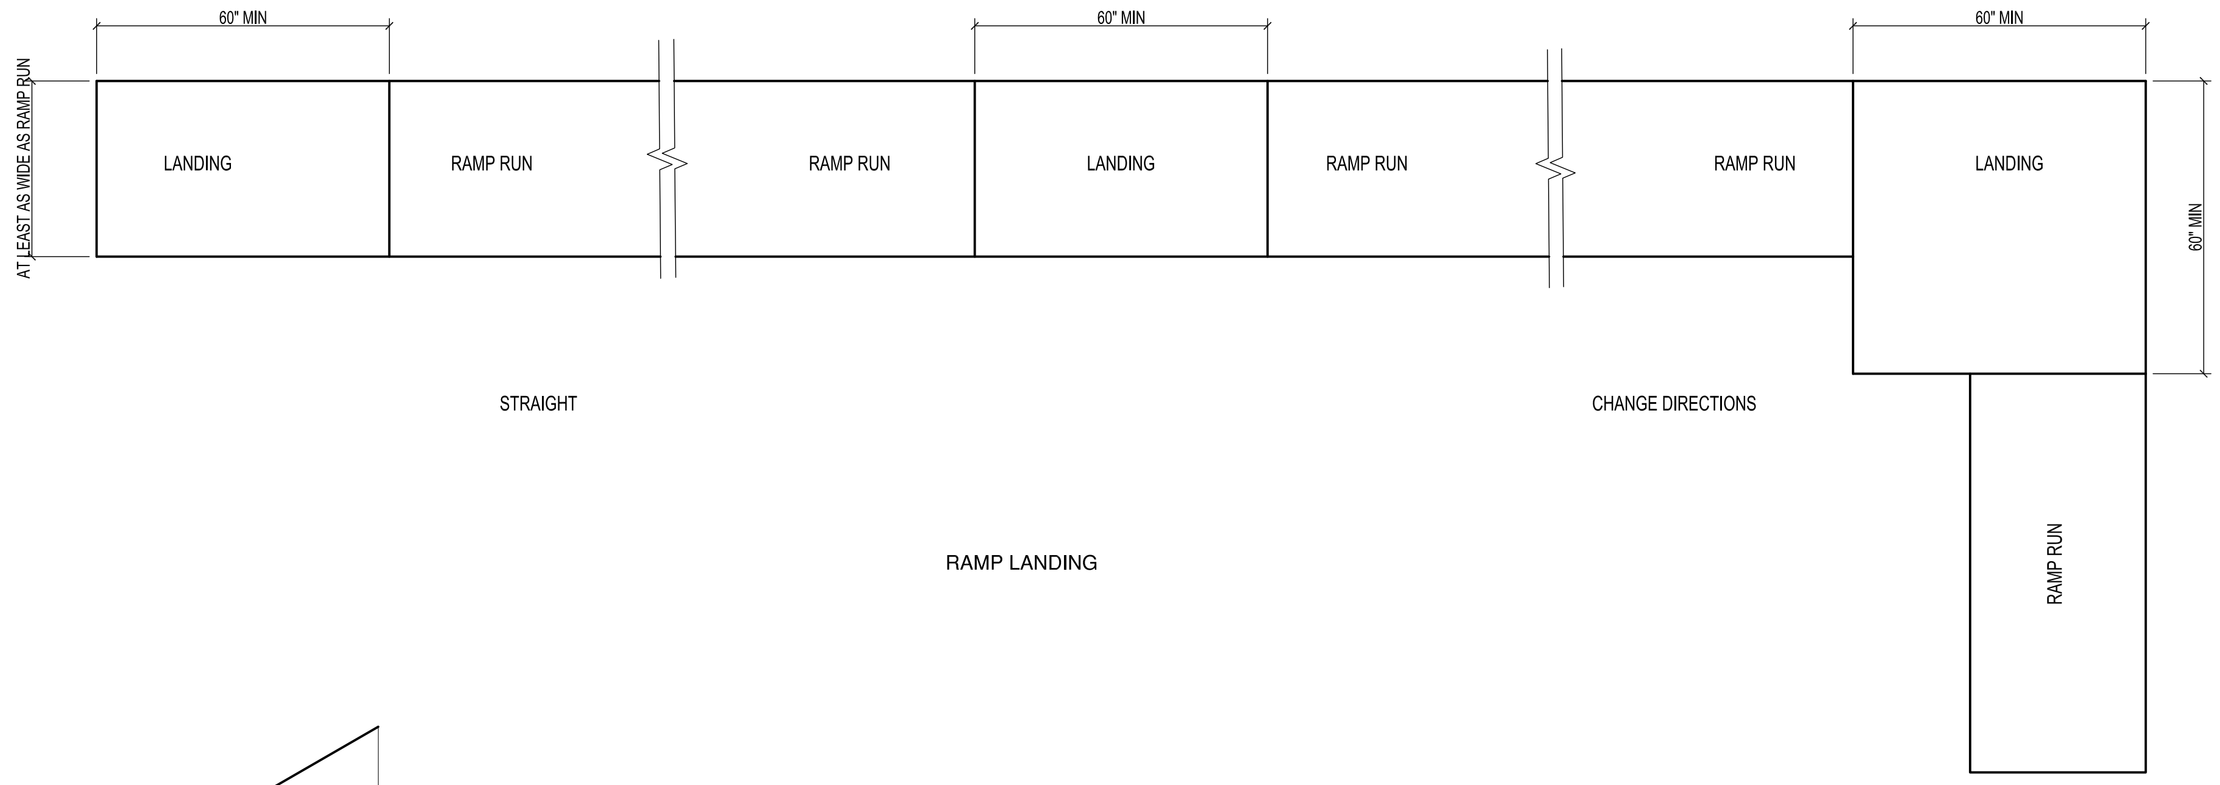

STRAIGHT

CHANGE DIRECTIONS

RAMP LANDING

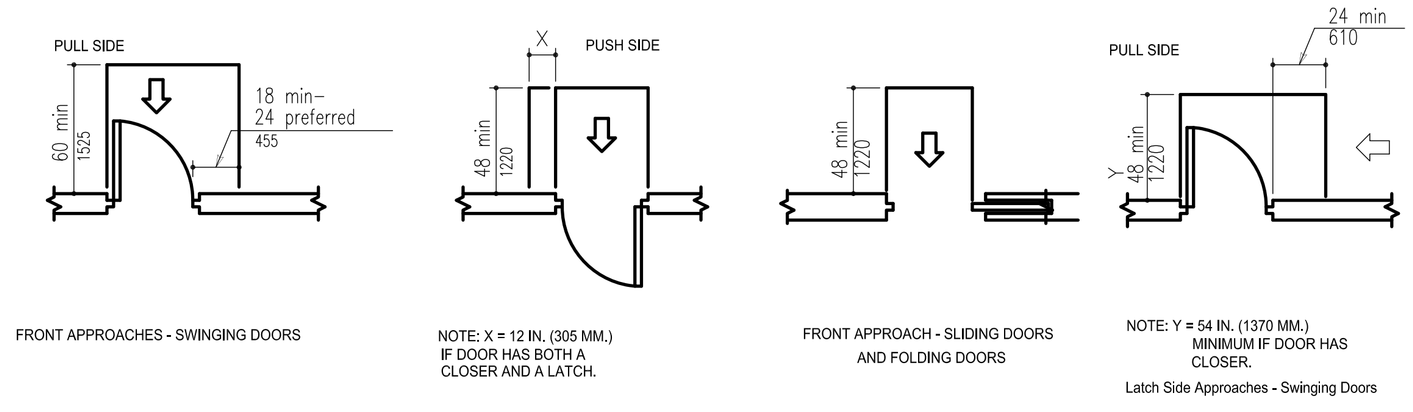

FRONT APPROACHES - SWINGING DOORS

NOTE: X = 12 IN. (305 MM.) IF DOOR HAS BOTH A CLOSER AND A LATCH.

FRONT APPROACH - SLIDING DOORS AND FOLDING DOORS

NOTE: Y = 54 IN. (1370 MM.) MINIMUM IF DOOR HAS CLOSER.

Latch Side Approaches - Swinging Doors

REQUIRED MINIMUM DIMENSIONS AS PER ANSI 117.1

NEW YORK CITY COLLEGE OF TECHNOLOGY 18 81 CUNY

NYCCT

KLITCORD BLDG.
285 JAY ST.
BROOKLYN, NY, 11201
BLOCK: 131 LOT:1
BIN: 3856757

No.	Description	Date

ADA STUDIES

Project number	BUILDING TECH 3
Date	02/2014
Drawn by	MARYANNA BASYUL
Professor Name	PROF. KING
Checked by	

A-003

Scale NOT TO SCALE

Grade

PRODUCED BY AN AUTODESK EDUCATIONAL PRODUCT